EXHIBIT 1
REX WHITTON EXPRESSWAY
Minimum Required Lanes for
Existing Intersection Configuration
Design Year 2035 Traffic Volumes
April 17, 2006

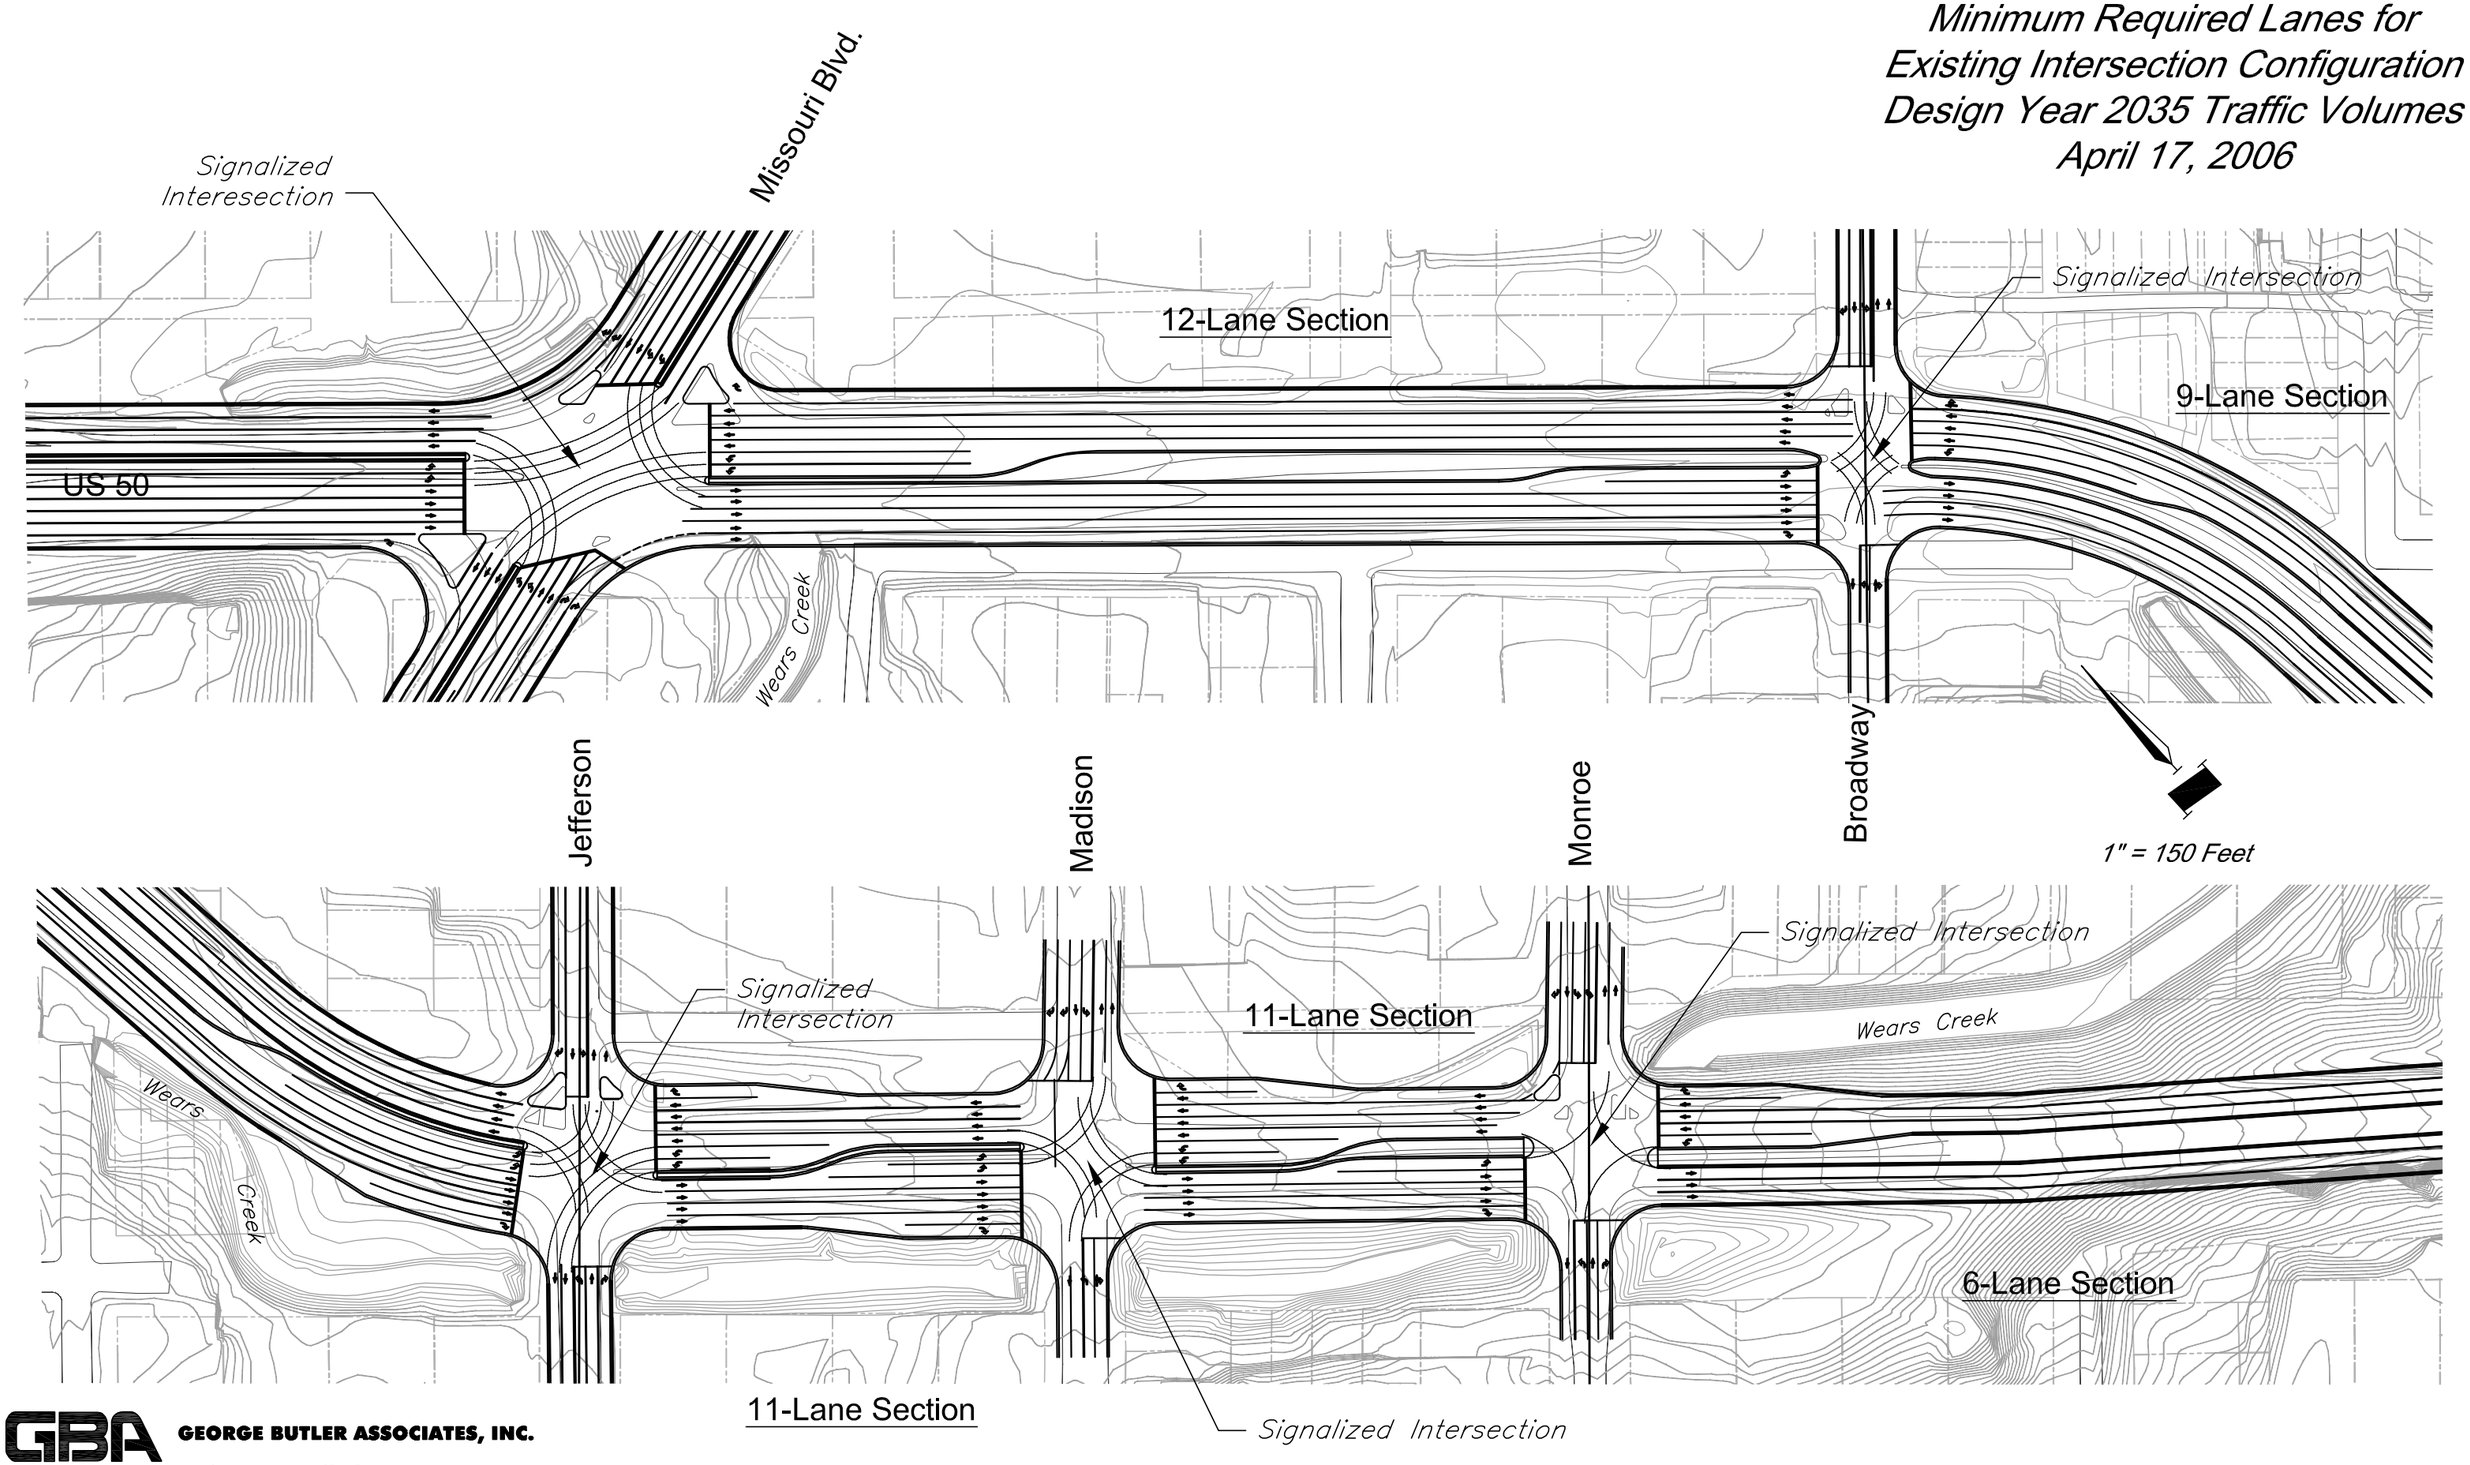

GBA GEORGE BUTLER ASSOCIATES, INC.
Engineers · Architects