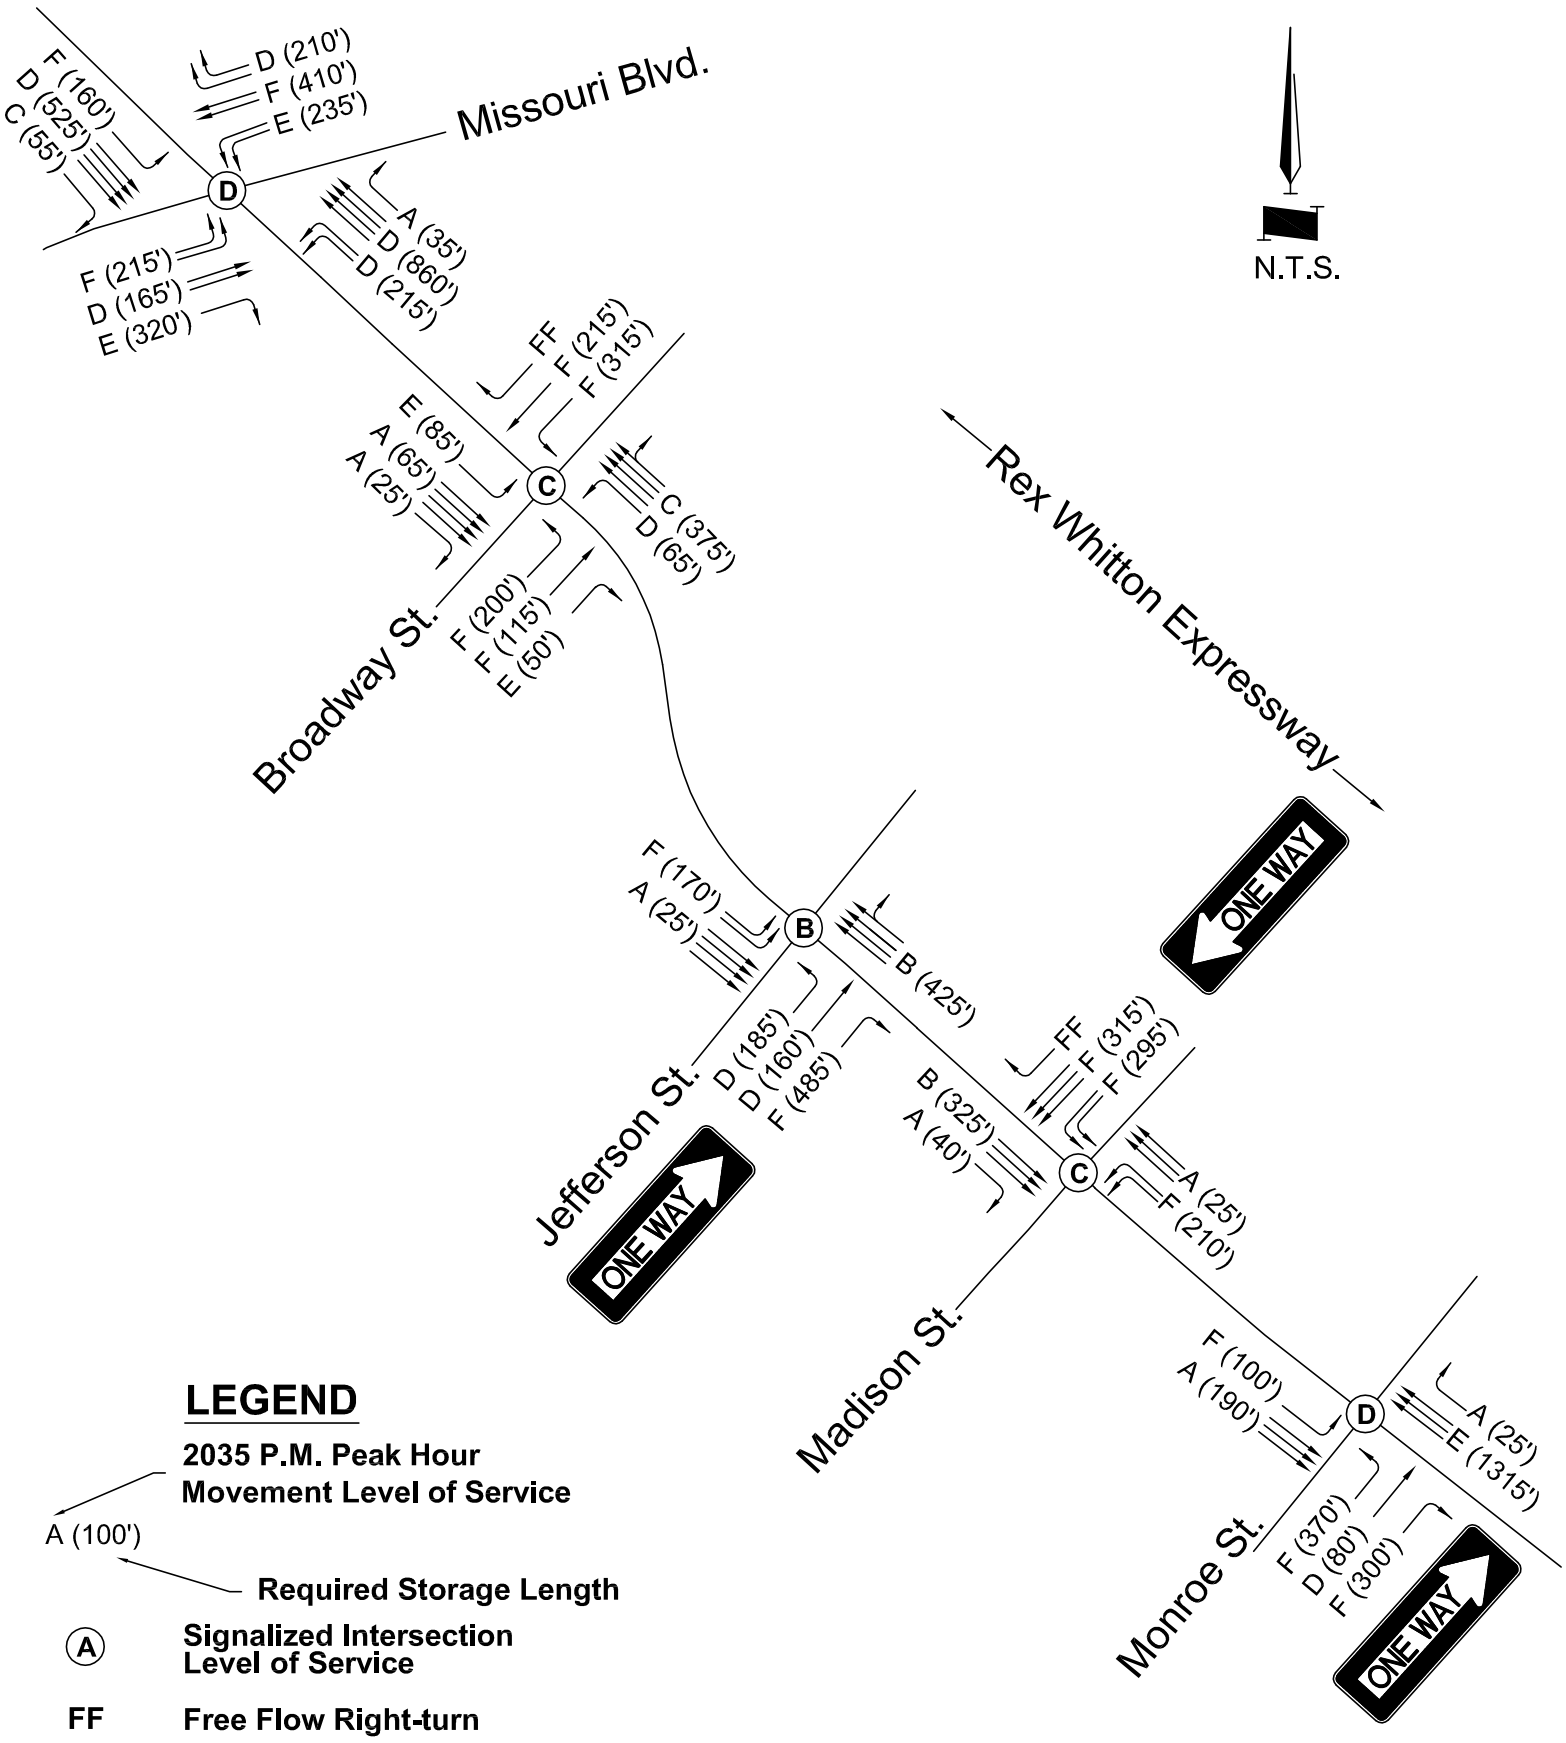

LEGEND

2035 P.M. Peak Hour Movement Level of Service

A (100') — **Required Storage Length**

(A) **Signalized Intersection Level of Service**

FF **Free Flow Right-turn**

GEORGE BUTLER ASSOCIATES, INC.

Engineers · Architects

FIGURE E10-2
Concept 6
2035 Levels of Service