FIGURE E14-2
REX WHITTON EXPRESSWAY
DOWNTOWN OPTIONS
4/17/06

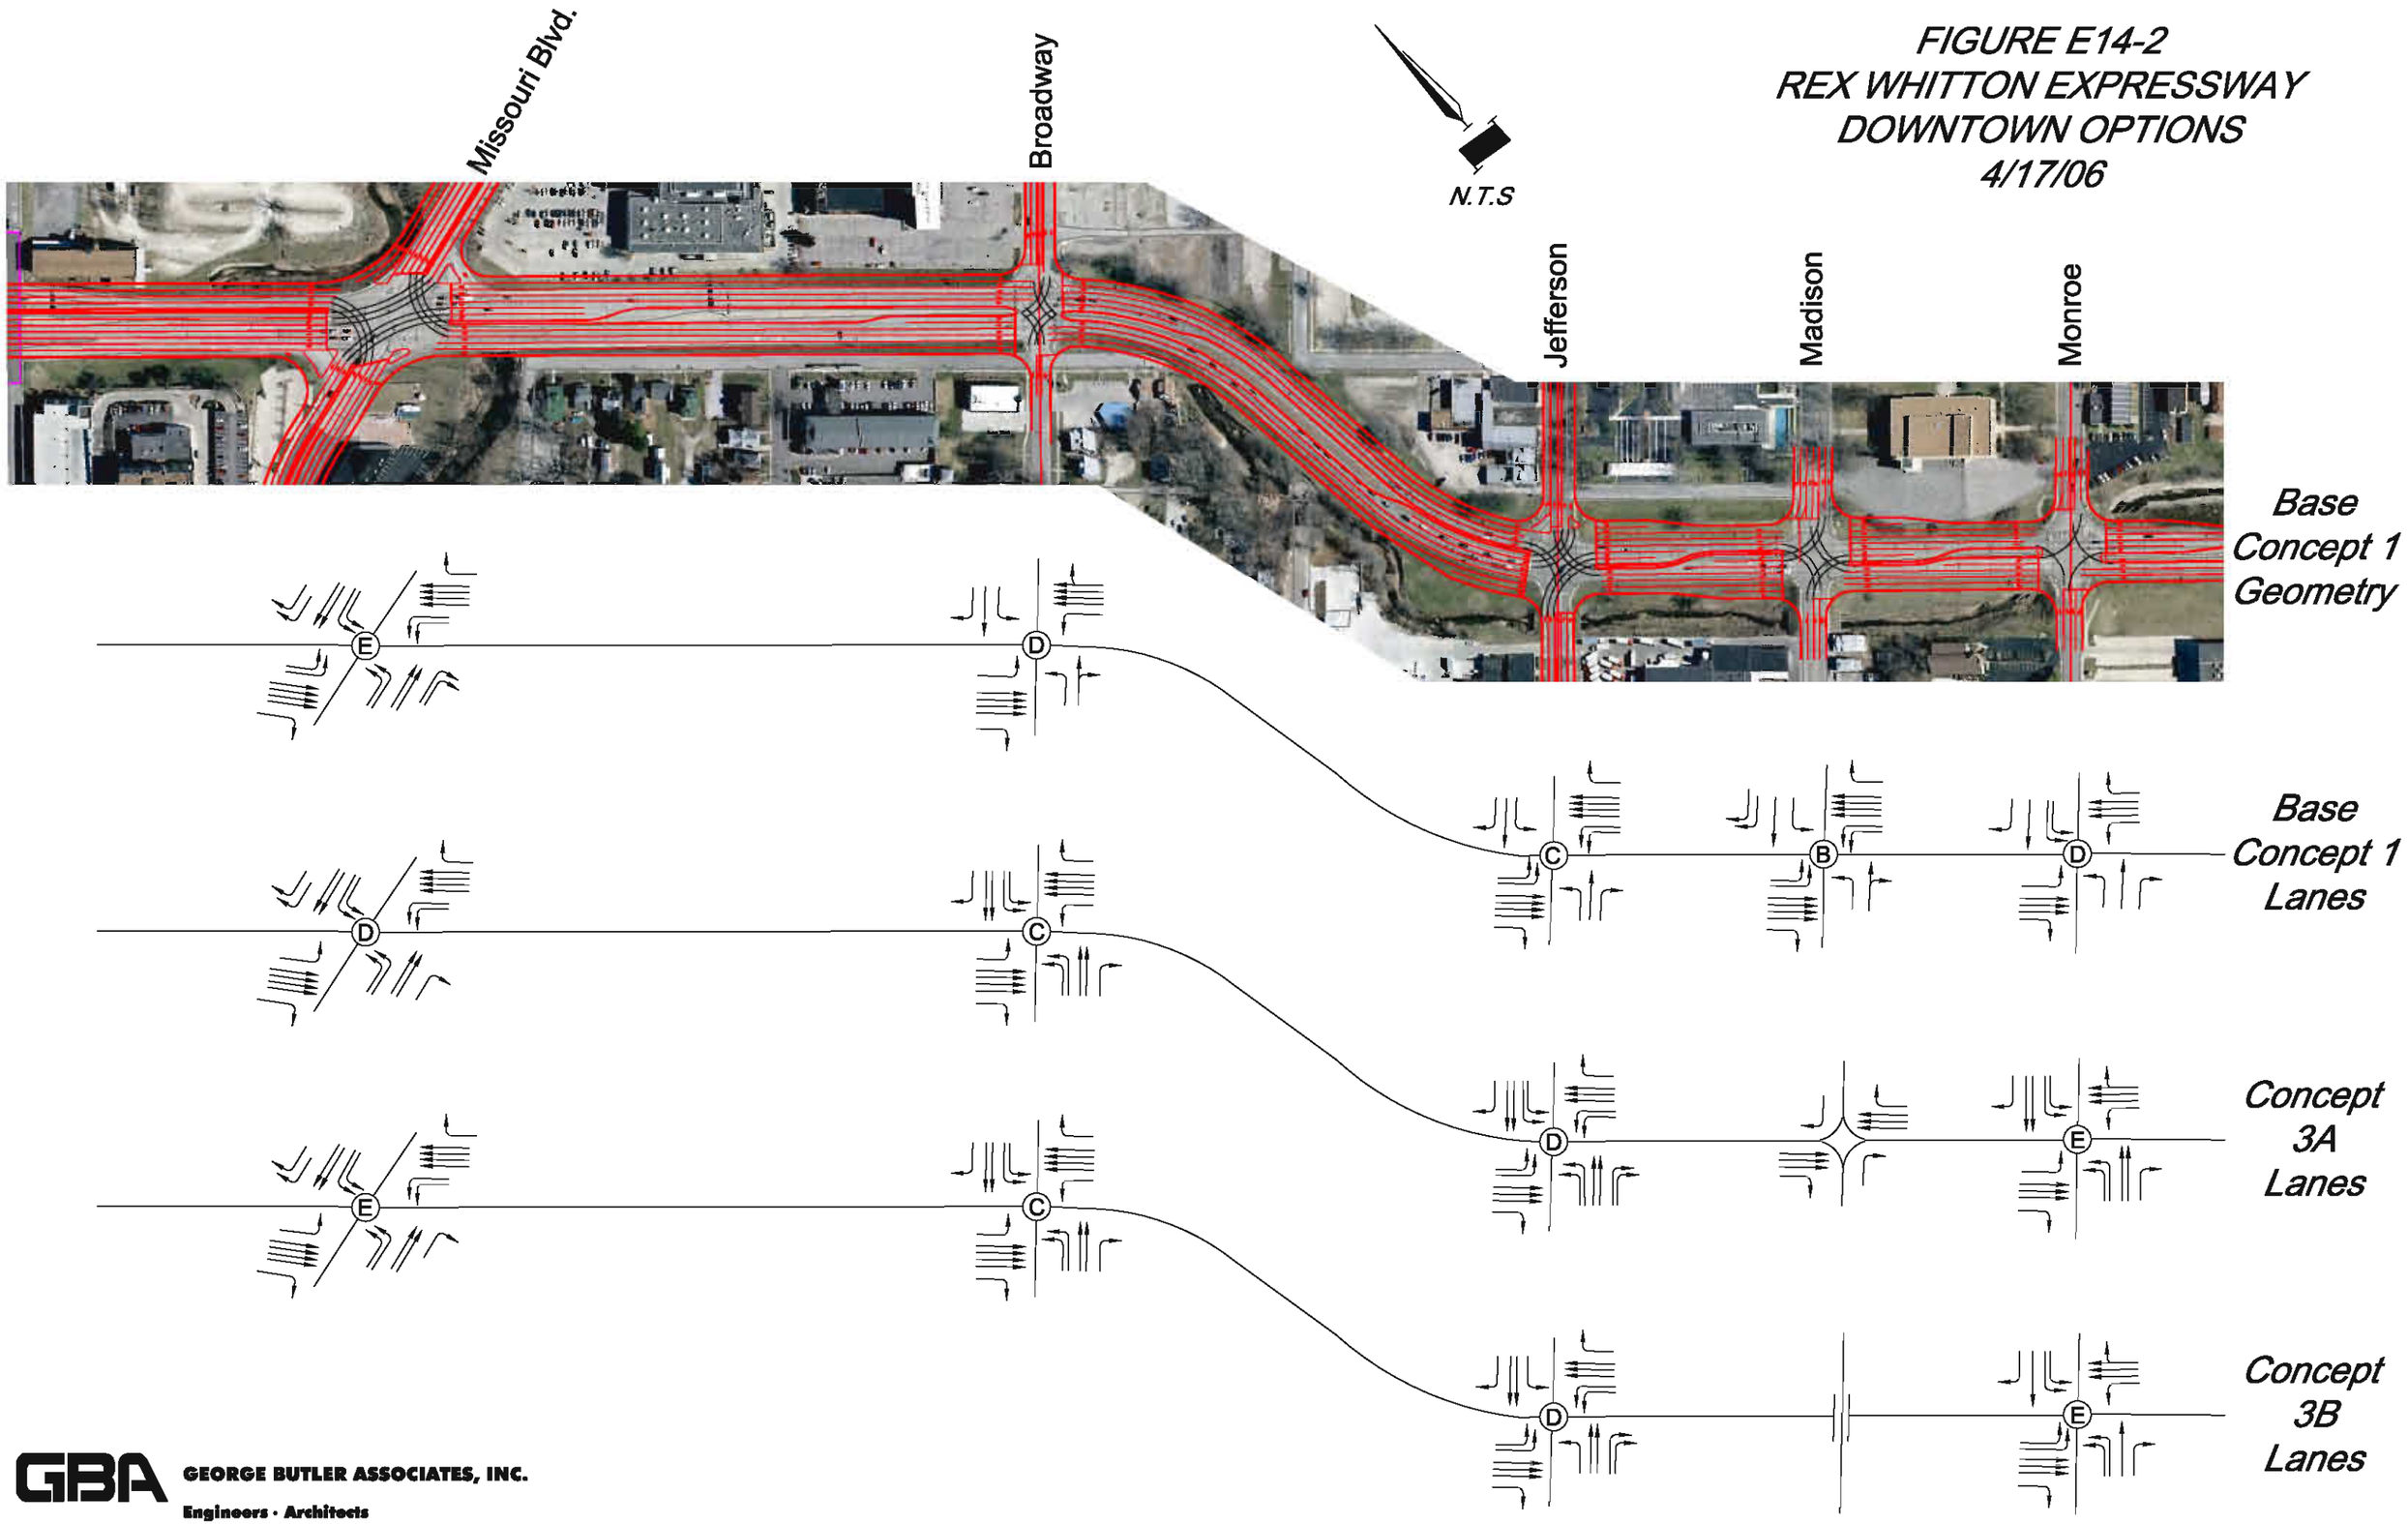

GEORGE BUTLER ASSOCIATES, INC.
Engineers · Architects