FIGURE E14-3
REX WHITTON EXPRESSWAY
DOWNTOWN OPTIONS
4/17/06

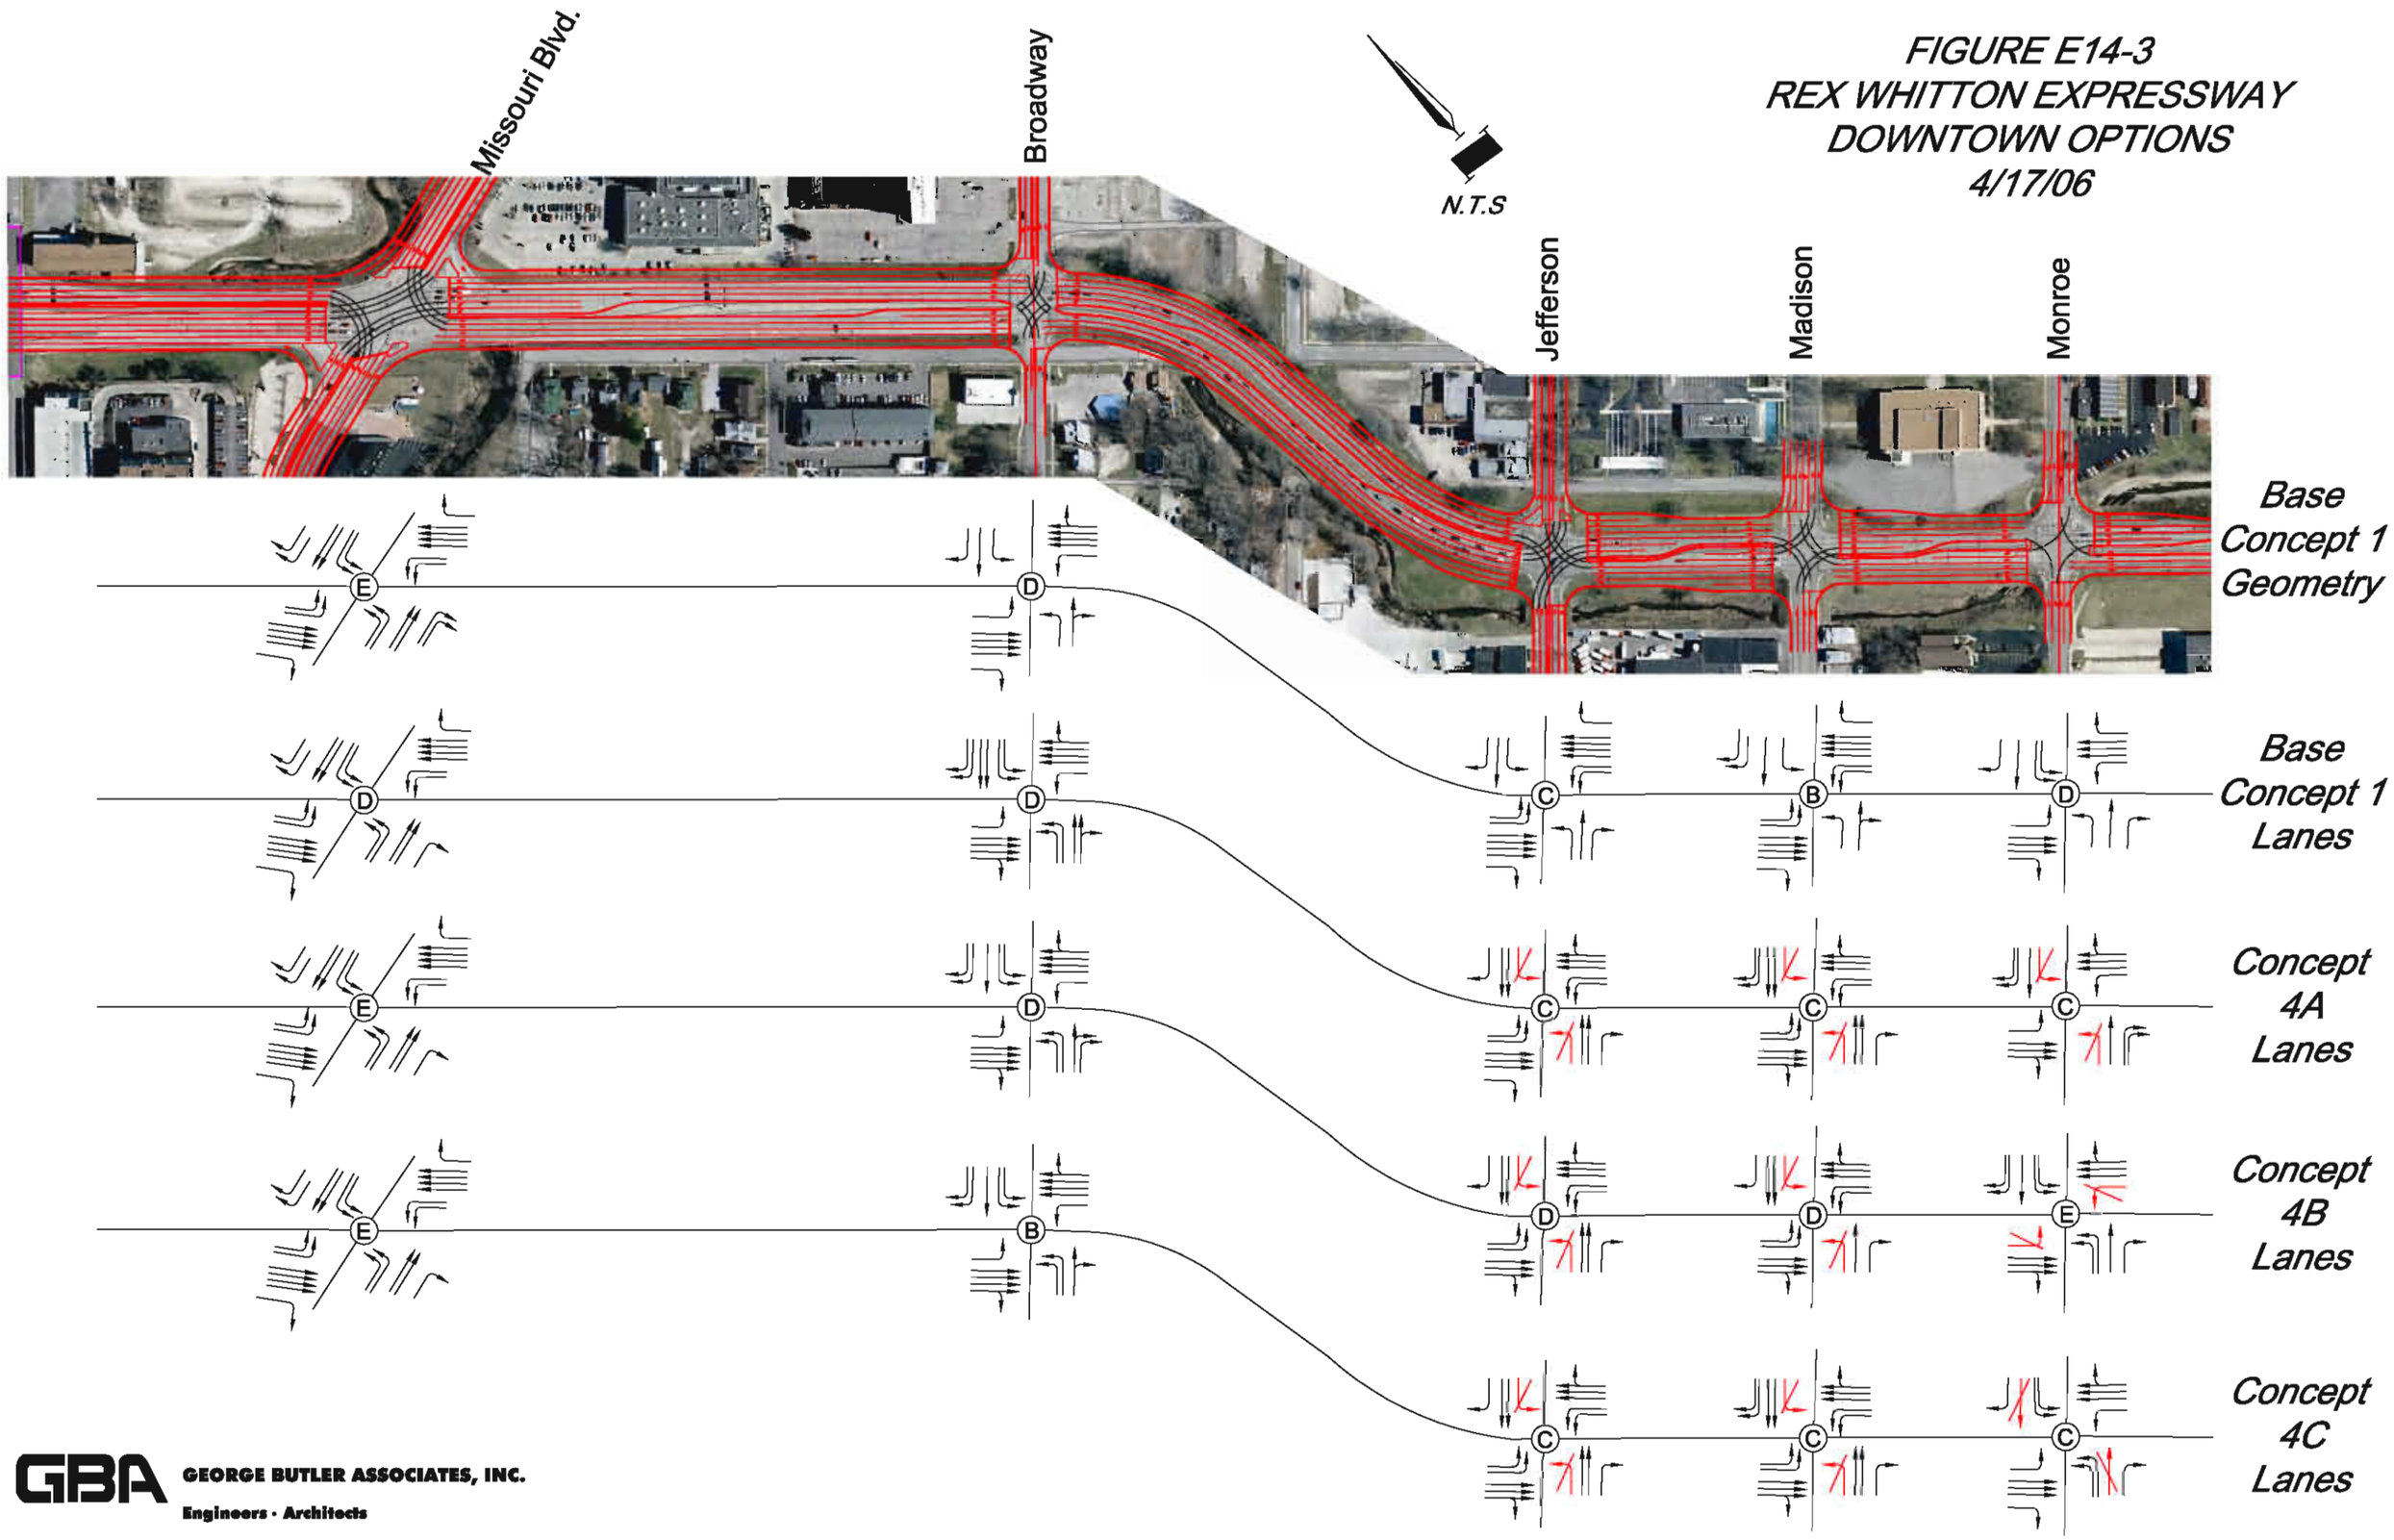

GBA GEORGE BUTLER ASSOCIATES, INC.
Engineers · Architects