FIGURE E14-4
REX WHITTON EXPRESSWAY
DOWNTOWN OPTIONS
4/17/06

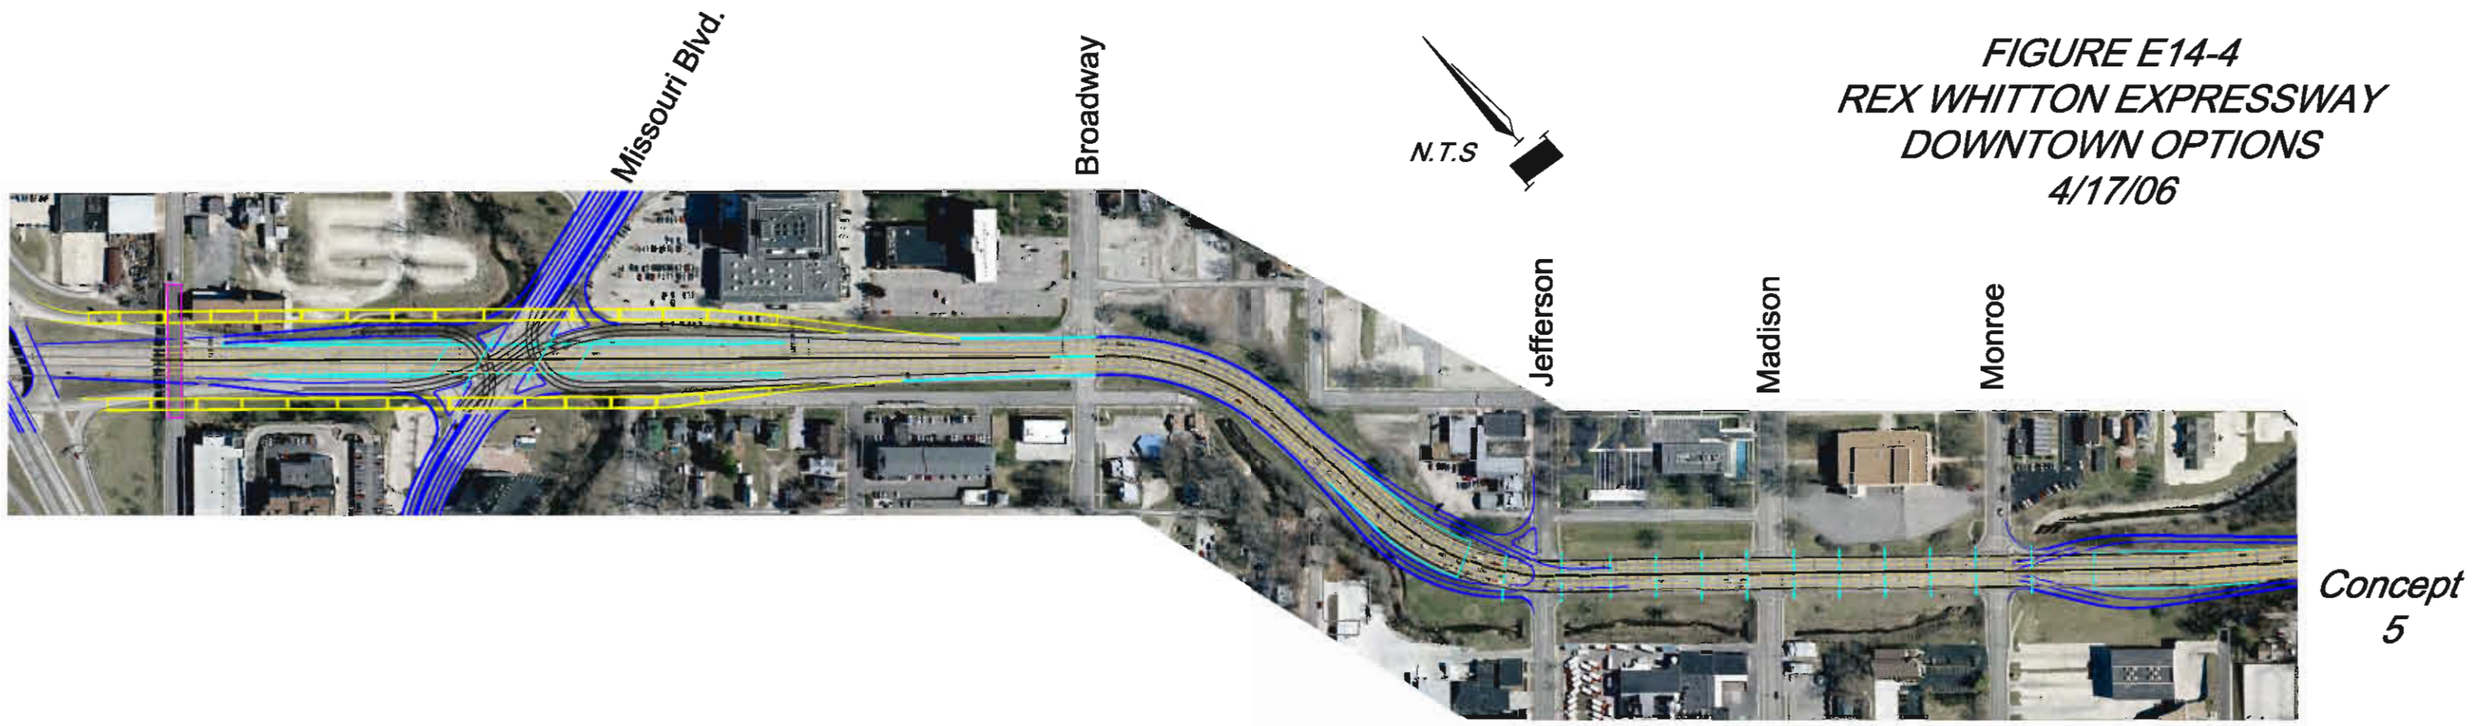

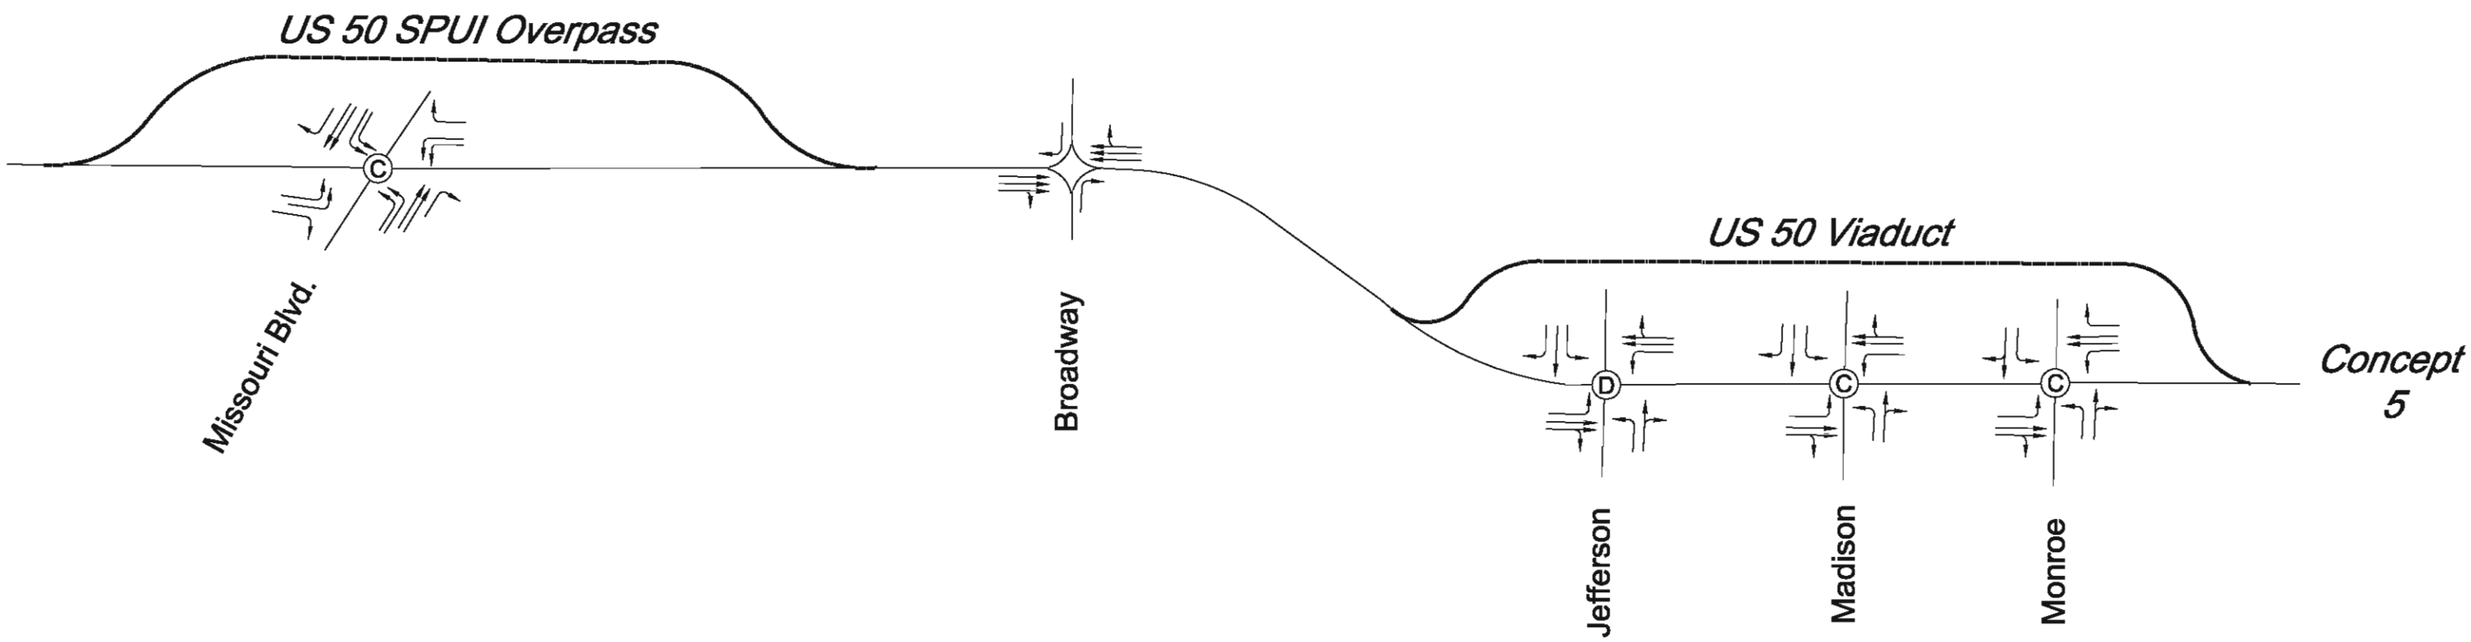

GBA GEORGE BUTLER ASSOCIATES, INC.
Engineers · Architects