FIGURE E14-6
REX WHITTON EXPRESSWAY
DOWNTOWN OPTIONS
4/17/06

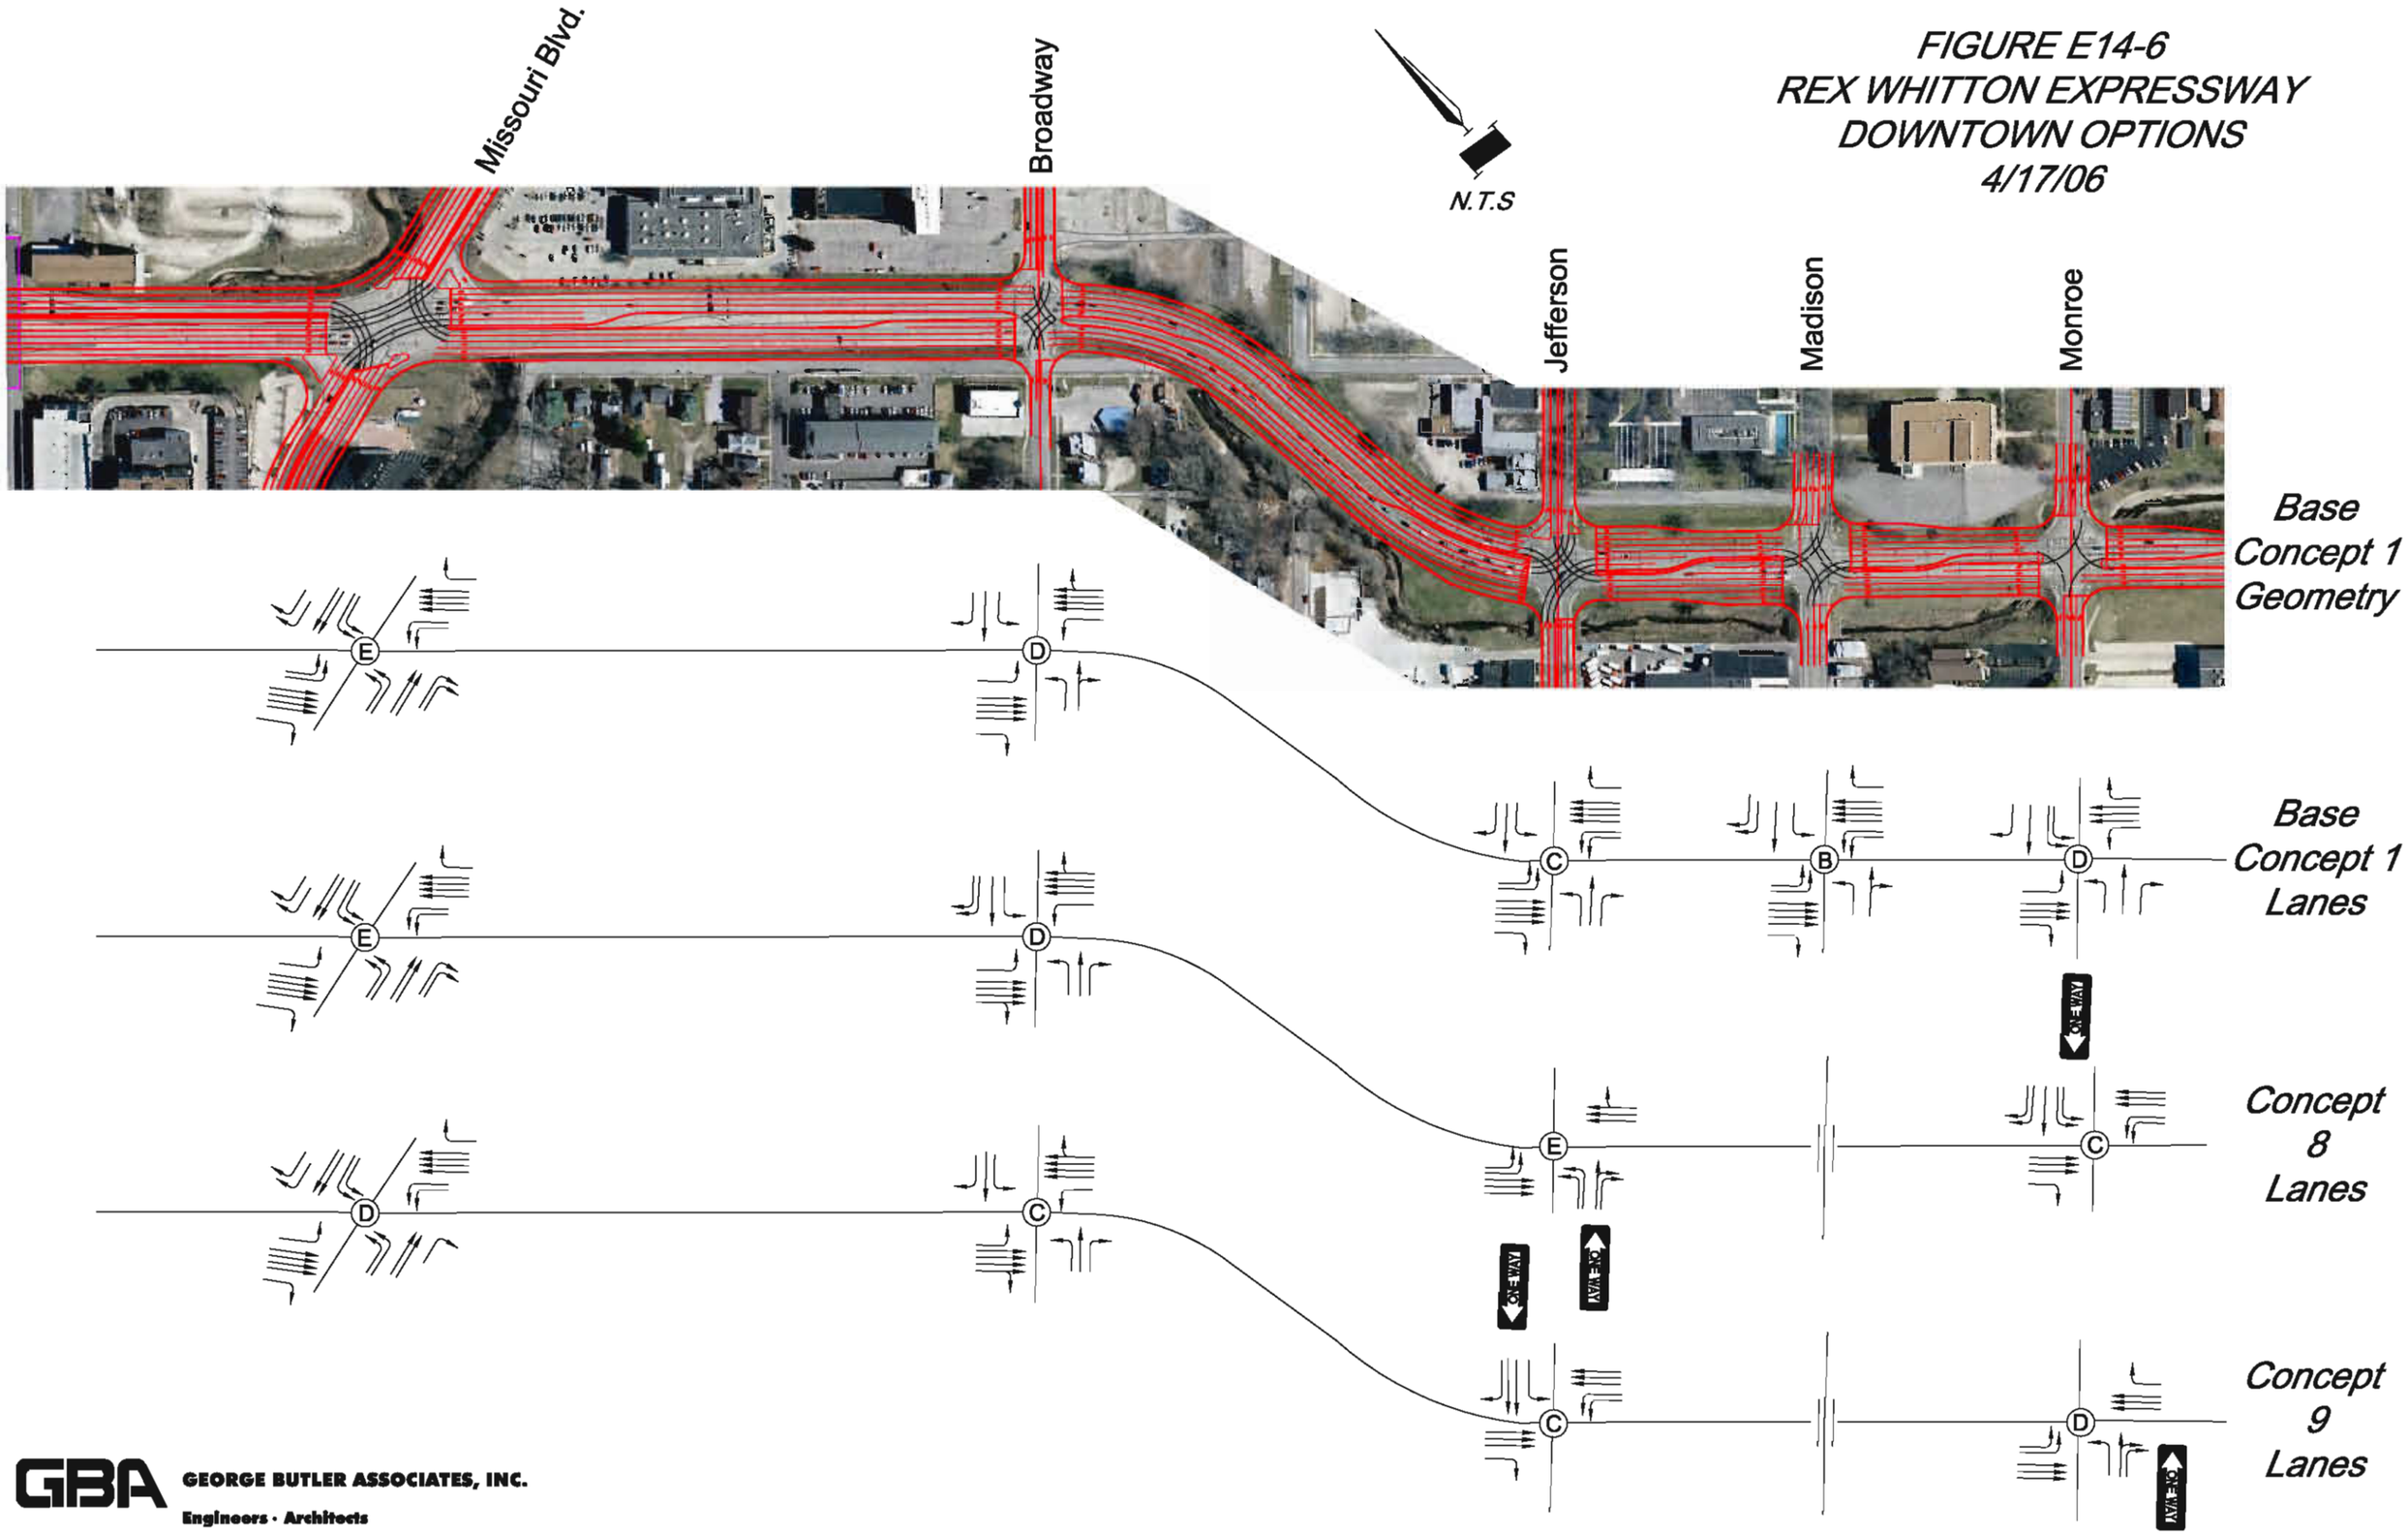

GBA GEORGE BUTLER ASSOCIATES, INC.
Engineers · Architects