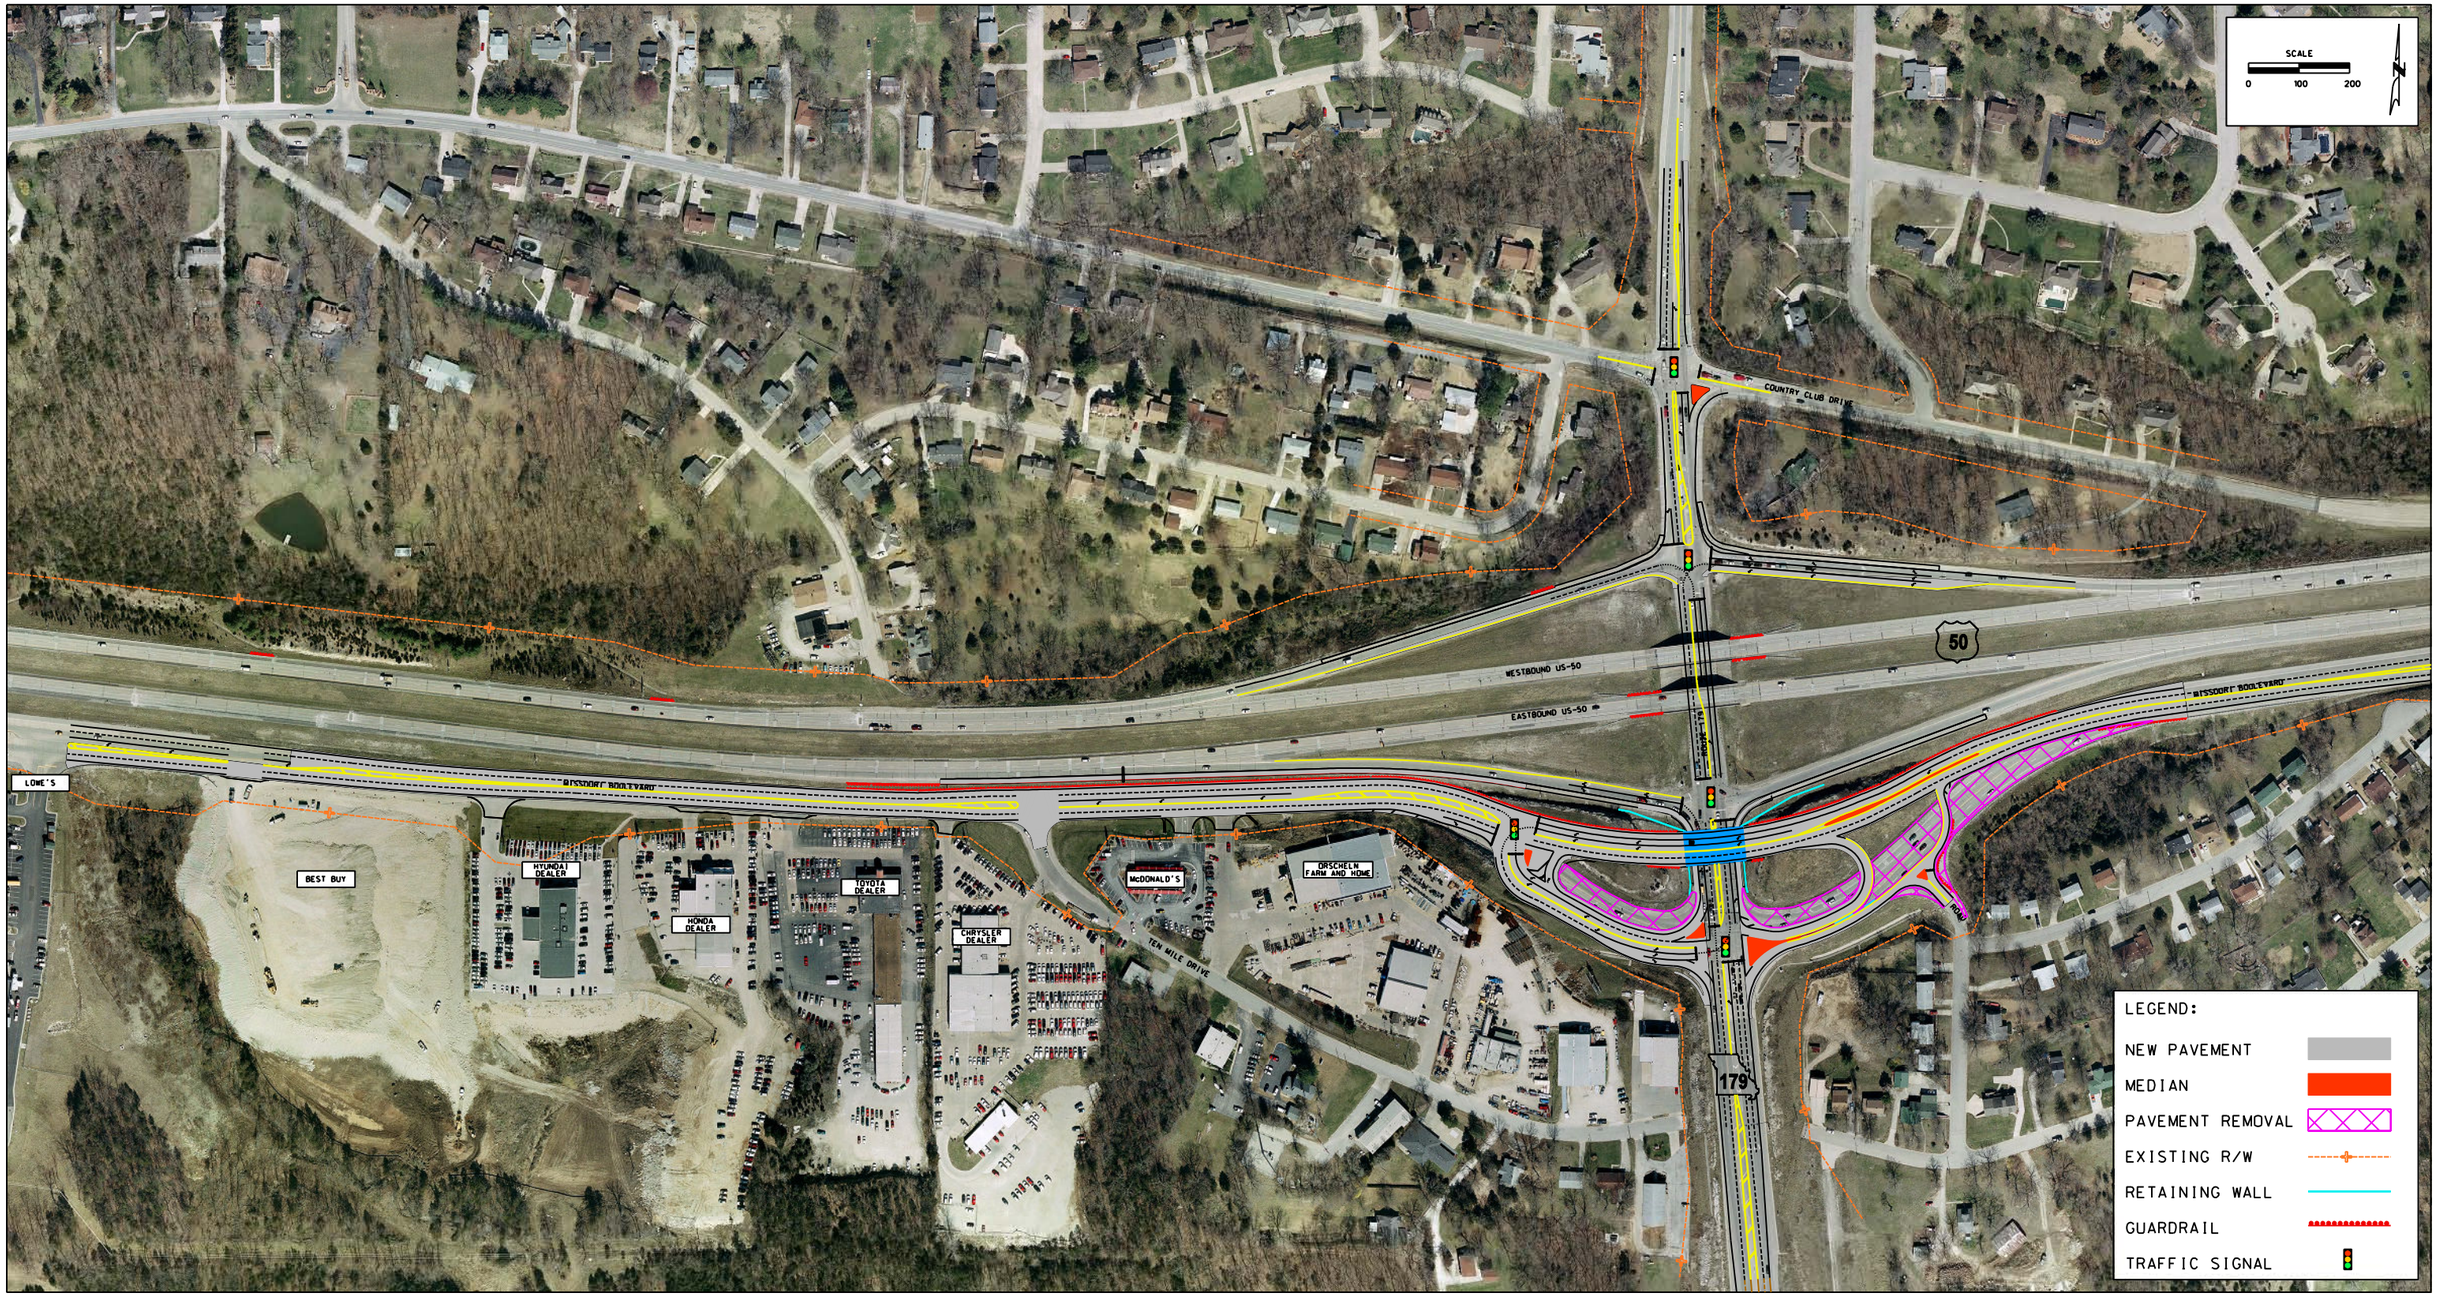


2/1/10

MoDOT

GBA architects engineers

# J5P0819 - ROUTE 179/US-50
# FINAL PLANS