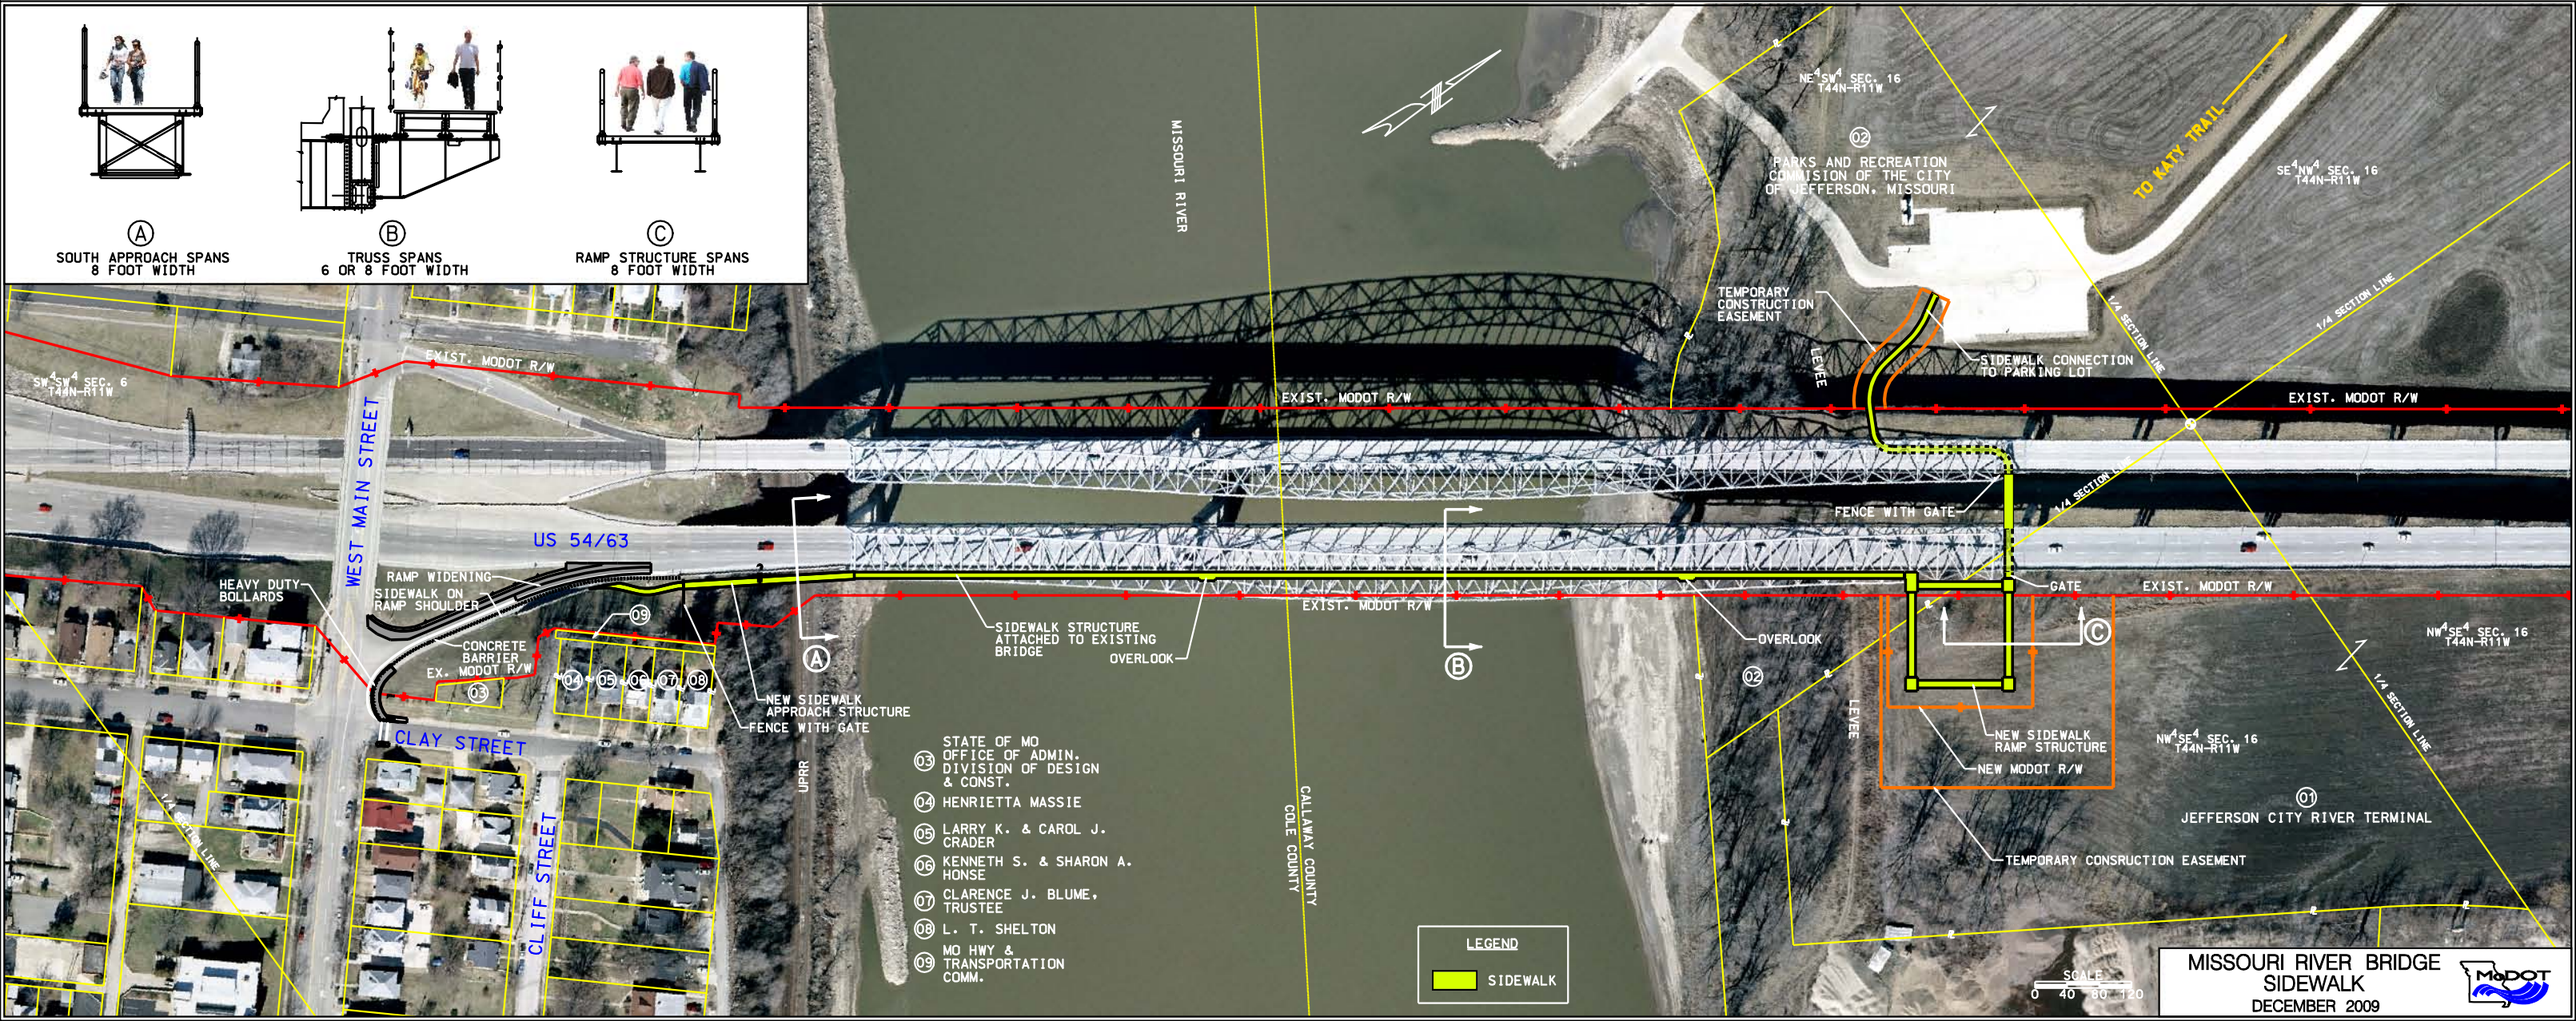
A
SOUTH APPROACH SPANS
8 FOOT WIDTH
B
TRUSS SPANS
6 OR 8 FOOT WIDTH
C
RAMP STRUCTURE SPANS
8 FOOT WIDTH
MISSOURI RIVER
NE¼SW¼ SEC. 16
T44N-R11W
02
PARKS AND RECREATION
COMMISION OF THE CITY
OF JEFFERSON, MISSOURI
TO KATY TRAIL
SE¼NW¼ SEC. 16
T44N-R11W
TEMPORARY
CONSTRUCTION
EASEMENT
LEVEE
SIDEWALK CONNECTION
TO PARKING LOT
1/4 SECTION LINE
EXIST. MODOT R/W
SW¼SW¼ SEC. 6
T44N-R11W
WEST MAIN STREET
US 54/63
FENCE WITH GATE
GATE
HEAVY DUTY
BOLLARDS
RAMP WIDENING
SIDEWALK ON
RAMP SHOULDER
CONCRETE
BARRIER
EX. MODOT R/W
09
03
04
05
06
07
08
SIDEWALK STRUCTURE
ATTACHED TO EXISTING
BRIDGE
OVERLOOK
NEW SIDEWALK
APPROACH STRUCTURE
FENCE WITH GATE
CLAY STREET
CLIFF STREET
UPRR
03 STATE OF MO
OFFICE OF ADMIN.
DIVISION OF DESIGN
& CONST.
04 HENRIETTA MASSIE
05 LARRY K. & CAROL J.
CRADER
06 KENNETH S. & SHARON A.
HONSE
07 CLARENCE J. BLUME,
TRUSTEE
08 L. T. SHELTON
09 MO HWY &
TRANSPORTATION
COMM.
CALLAWAY COUNTY
COLE COUNTY
NW¼SE¼ SEC. 16
T44N-R11W
NEW SIDEWALK
RAMP STRUCTURE
NEW MODOT R/W
01
JEFFERSON CITY RIVER TERMINAL
TEMPORARY CONSRUCTION EASEMENT
LEGEND
SIDEWALK
SCALE
0 40 80 120
MISSOURI RIVER BRIDGE
SIDEWALK
DECEMBER 2009
MoDOT