EXHIBIT 2
REX WHITTON EXPRESSWAY
Missouri Boulevard SPUI and US 50 / 63 Fly-By Option
April 17, 2006

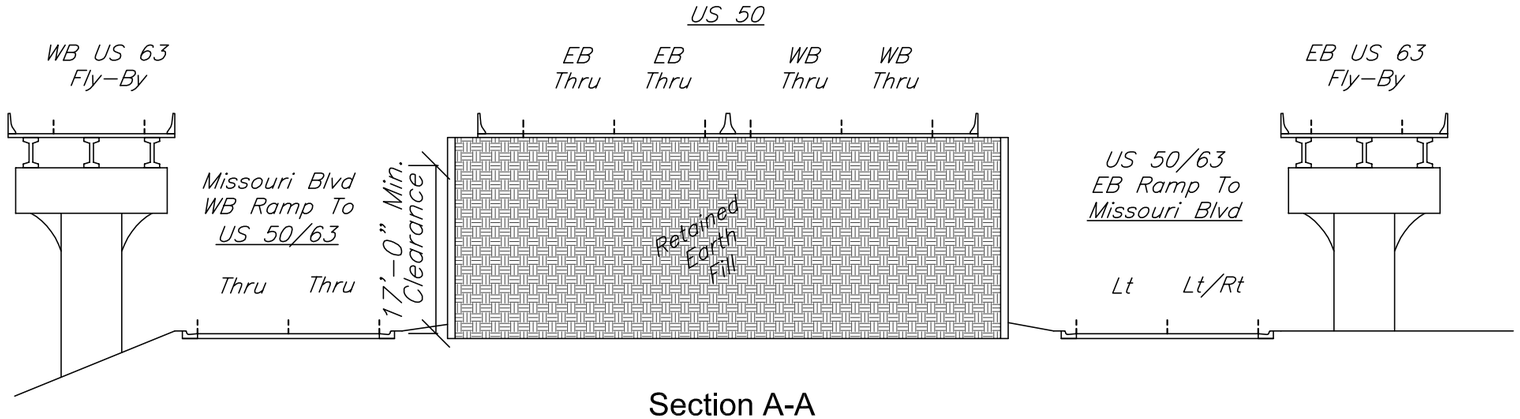

Section A-A

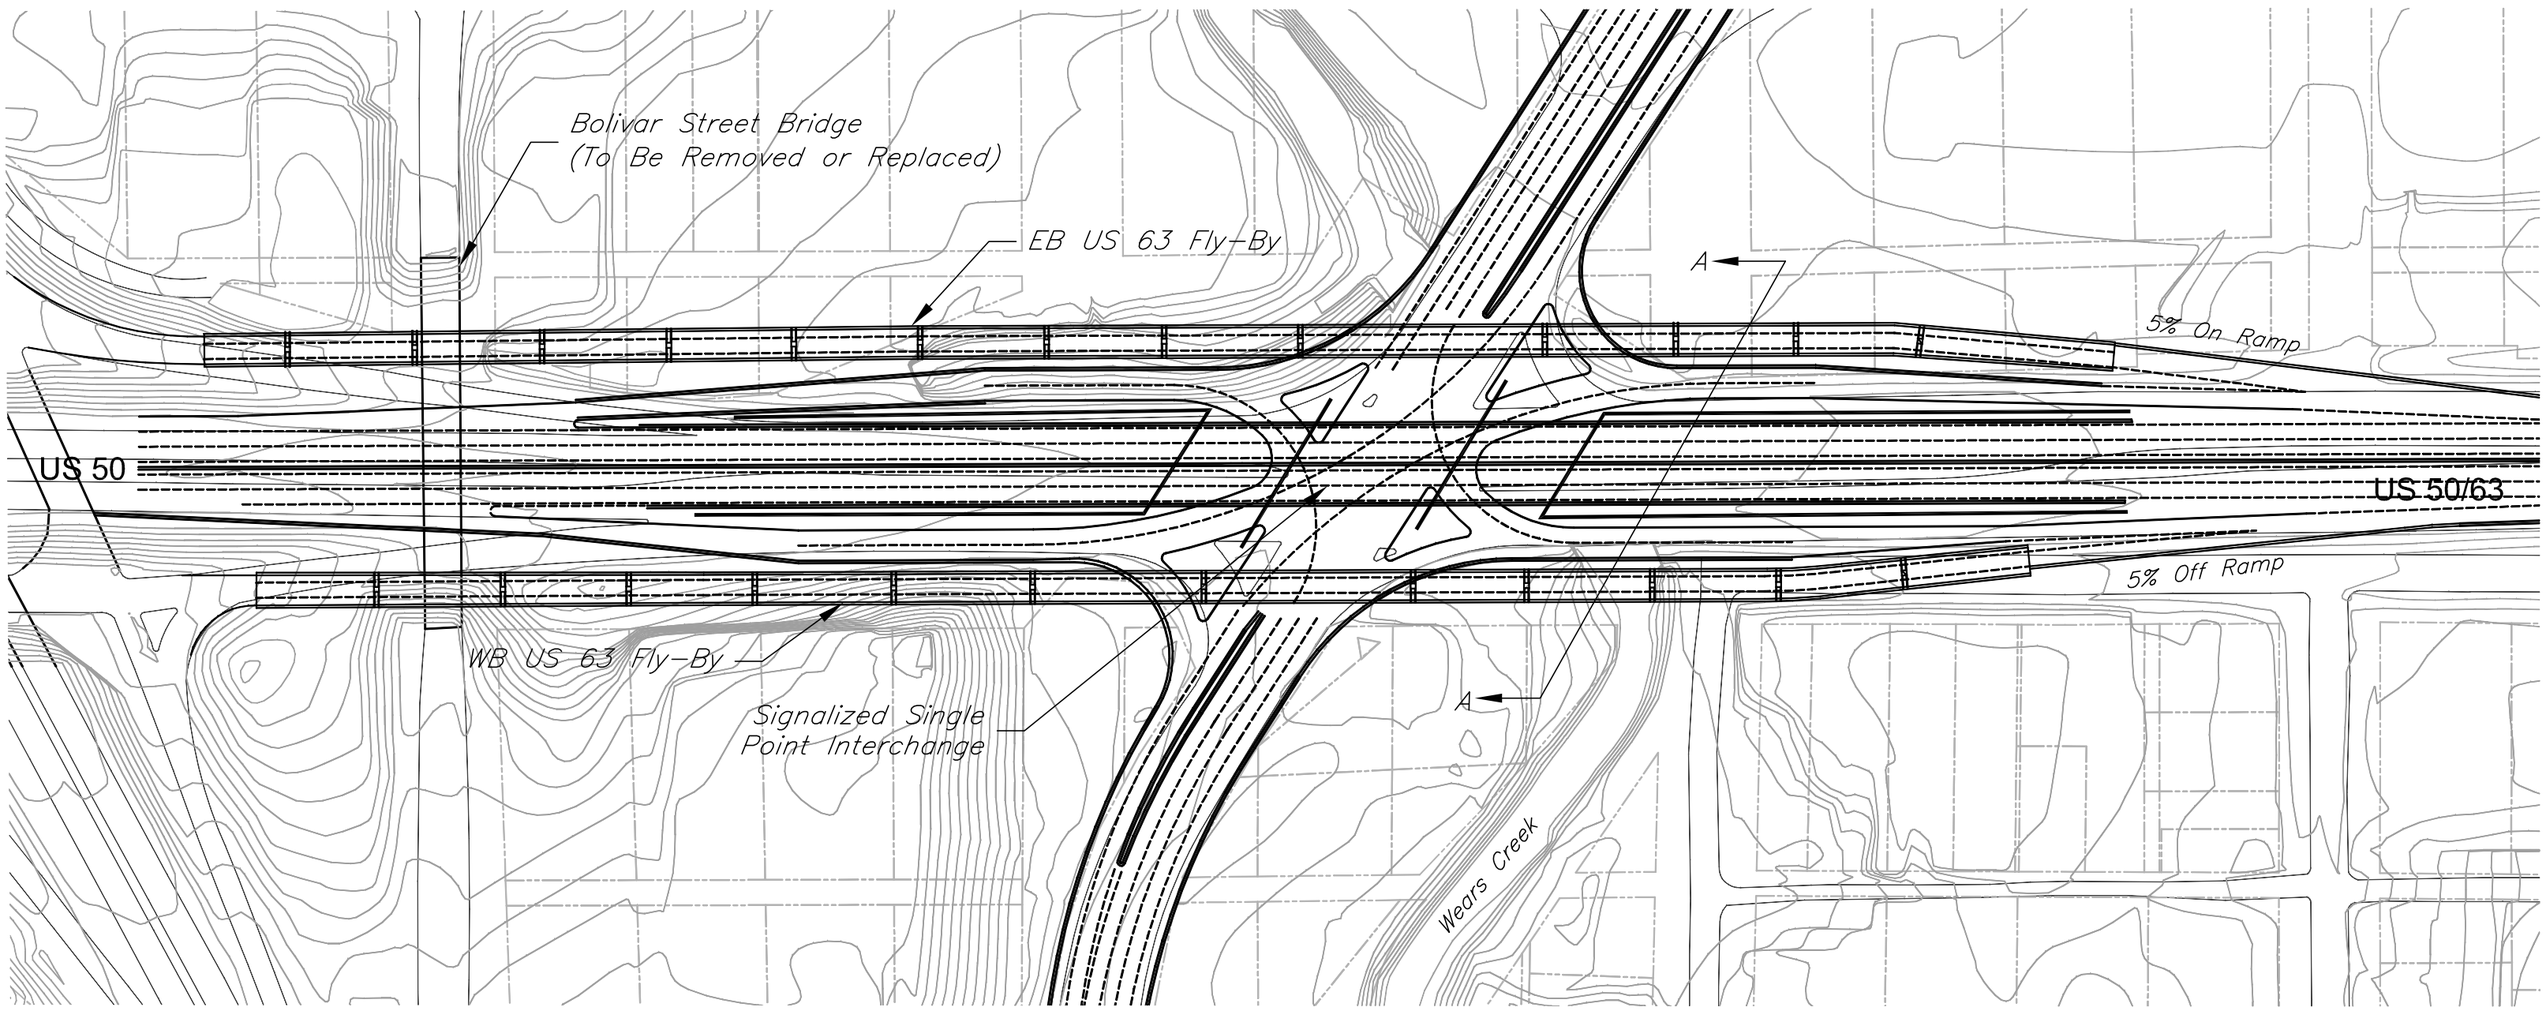

GBA GEORGE BUTLER ASSOCIATES, INC.
Engineers · Architects