EXHIBIT 3b
REX WHITTON EXPRESSWAY
Triplet Fly-By Option
April 17, 2006

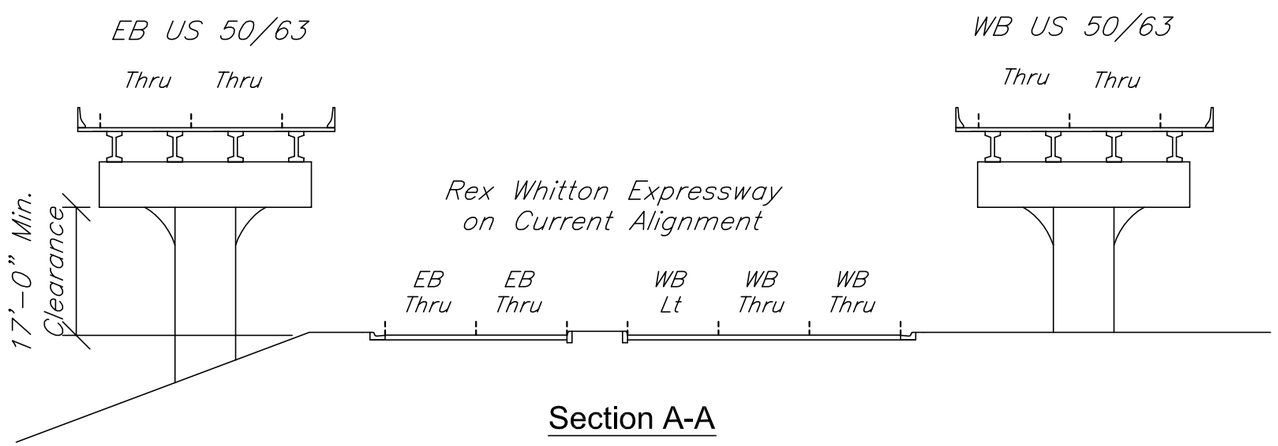

Section A-A

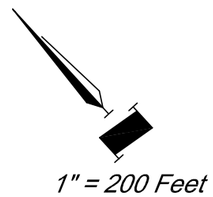

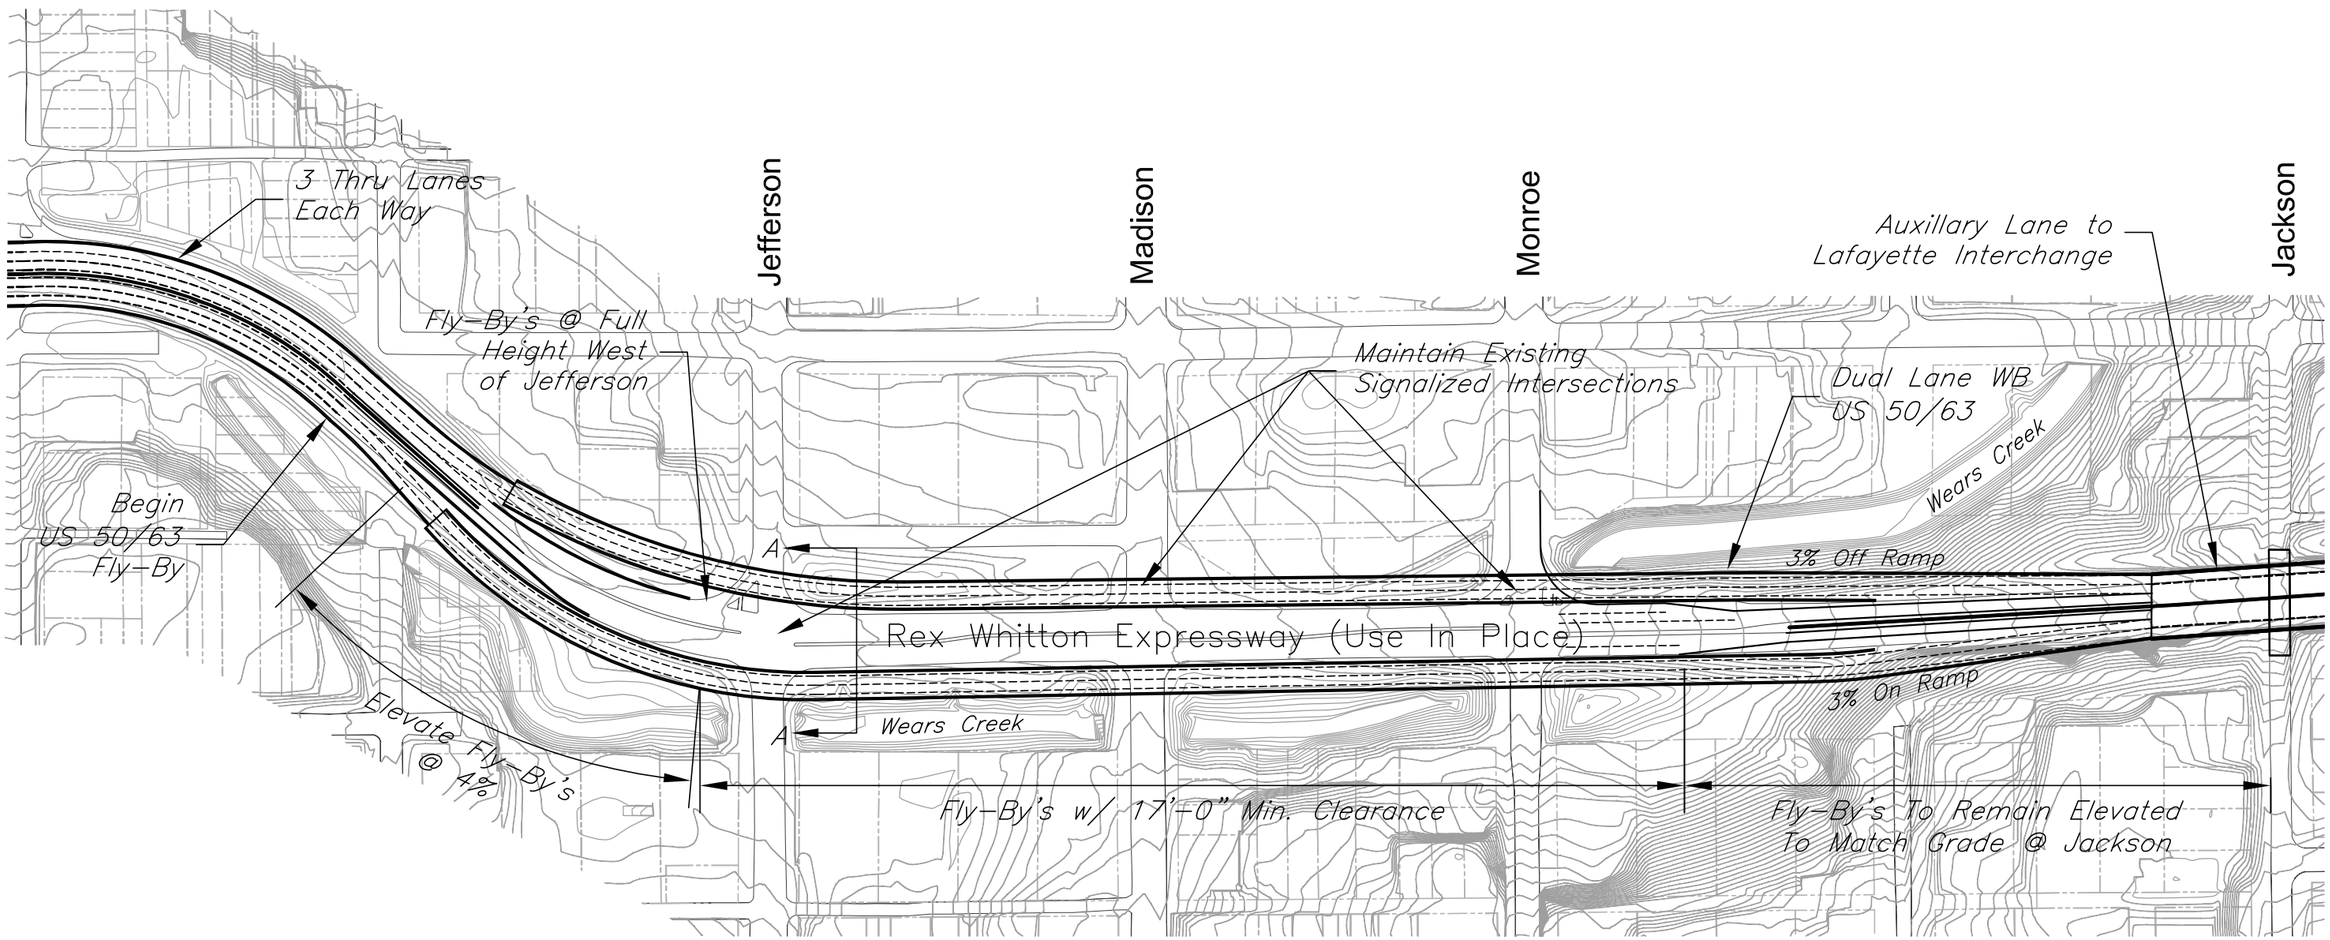

GEORGE BUTLER ASSOCIATES, INC.
Engineers · Architects