LACLEDE COUNTY J8P2285
OSAGE FORK OVERFLOW BRIDGE

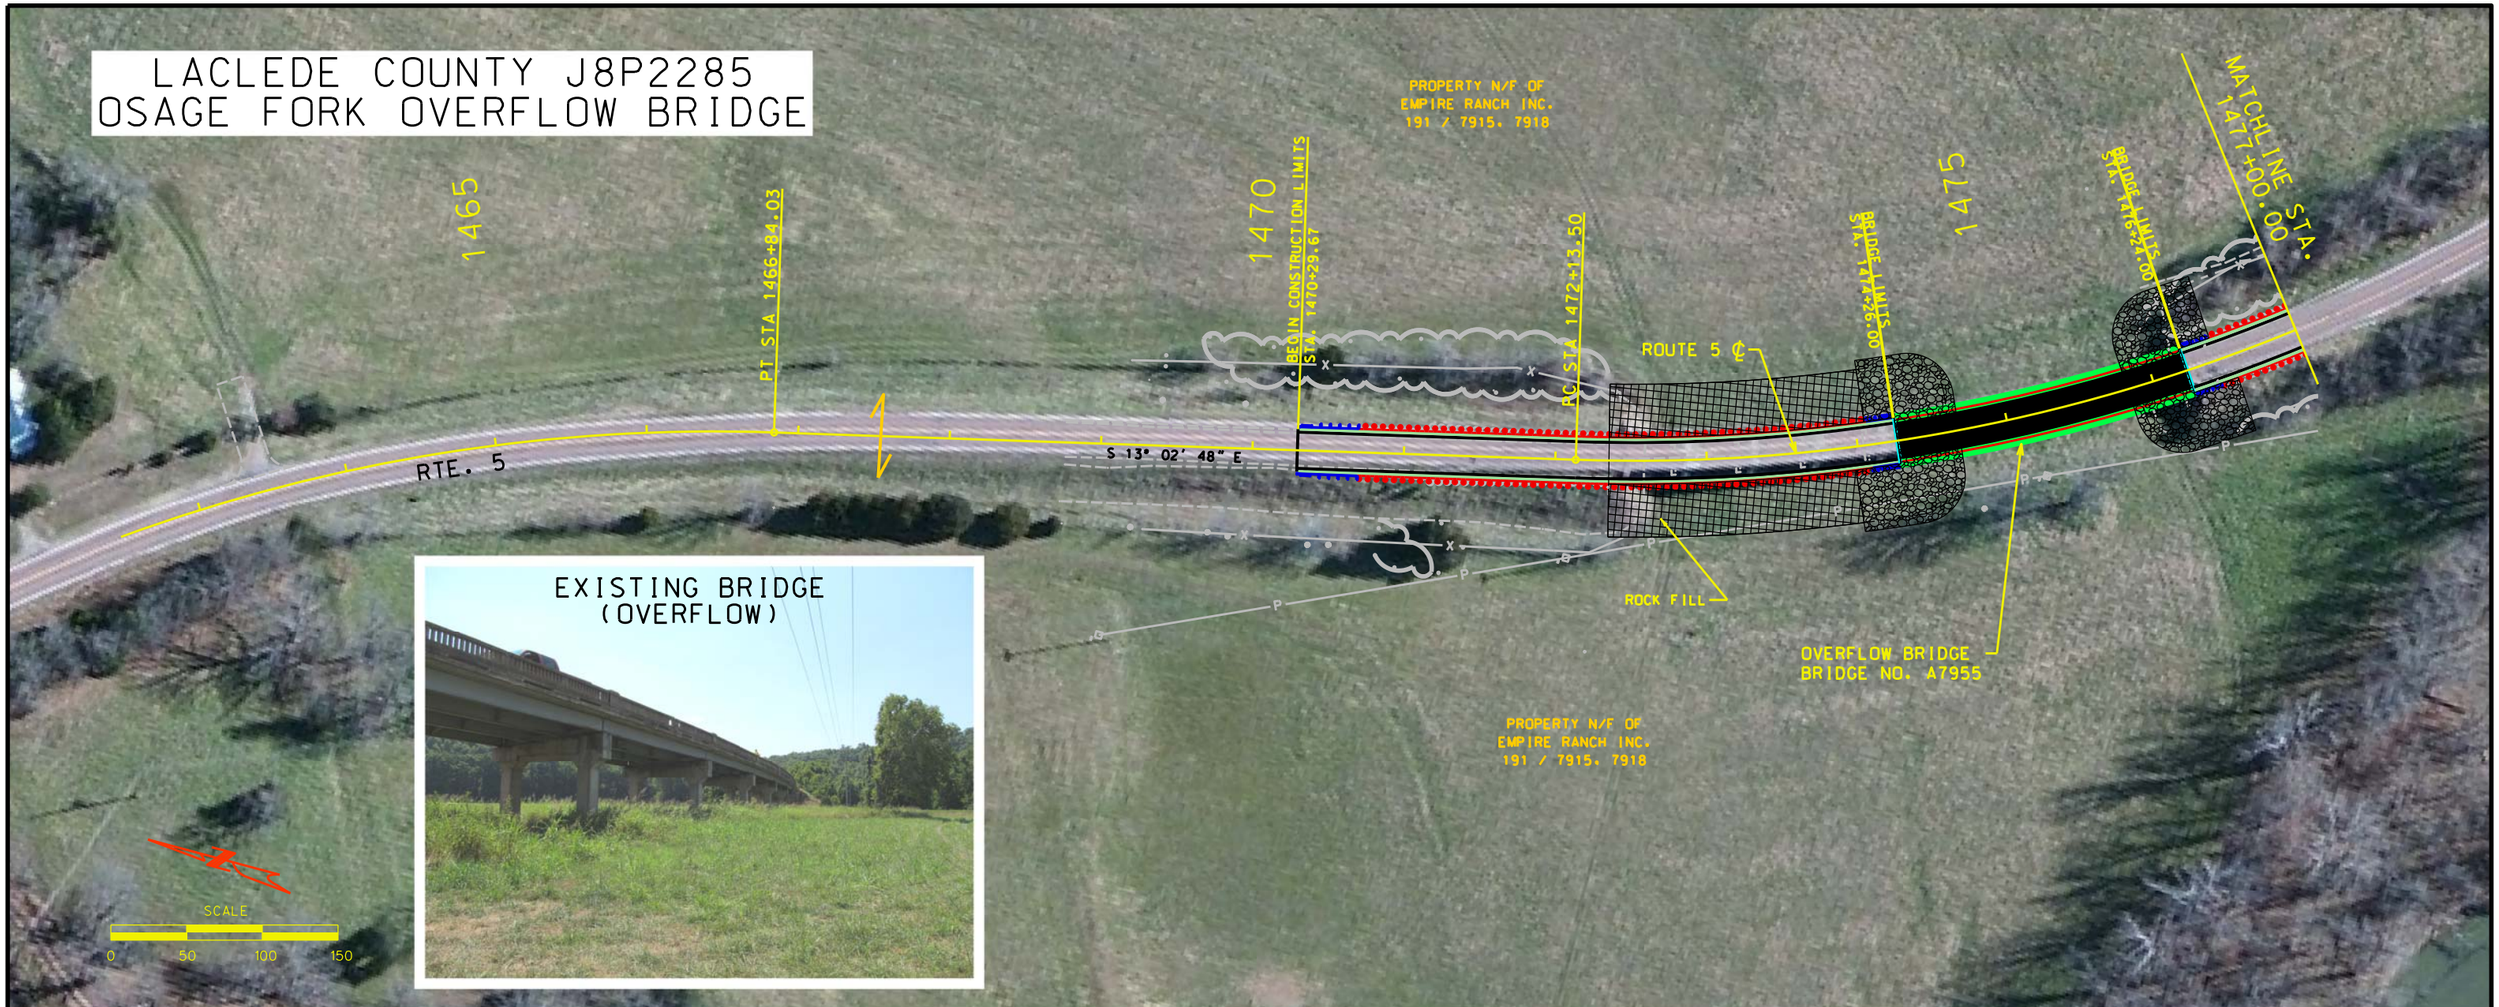

LEGEND

- EXISTING RIGHT OF WAY
- TEMPORARY CONTRUCTION EASEMENT
- GUARDRAIL
- CRASHWORTHY END TERMINAL
- VEGETATION LINE

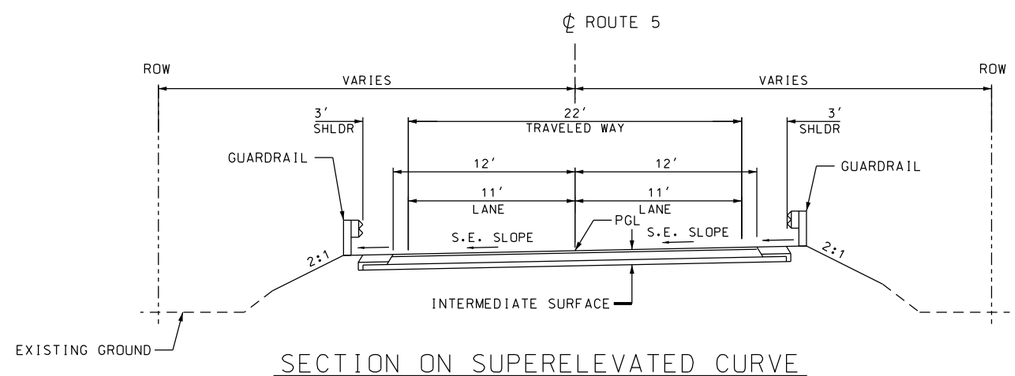

SECTION ON SUPERELEVATED CURVE
TYPICAL SECTION RTE. 5

MoDOT

BRIDGES DESIGNED BY

BARTLETT & WEST
1719 Southridge Dr. Suite 100 - Jefferson City Mo 65109 4000
PHONE 573.634.3181 - FAX 573.634.7904
Certificate Of Authority No. 000167
WWW.BARTWEST.COM

ROADWAY DESIGNED BY

CDI
1552 South 7 Street
St. Louis, MO 63104
314.863.5570
CIVIL DESIGN, INC.
WBE / DBE
Missouri State Certificate
of Authority #2002006804