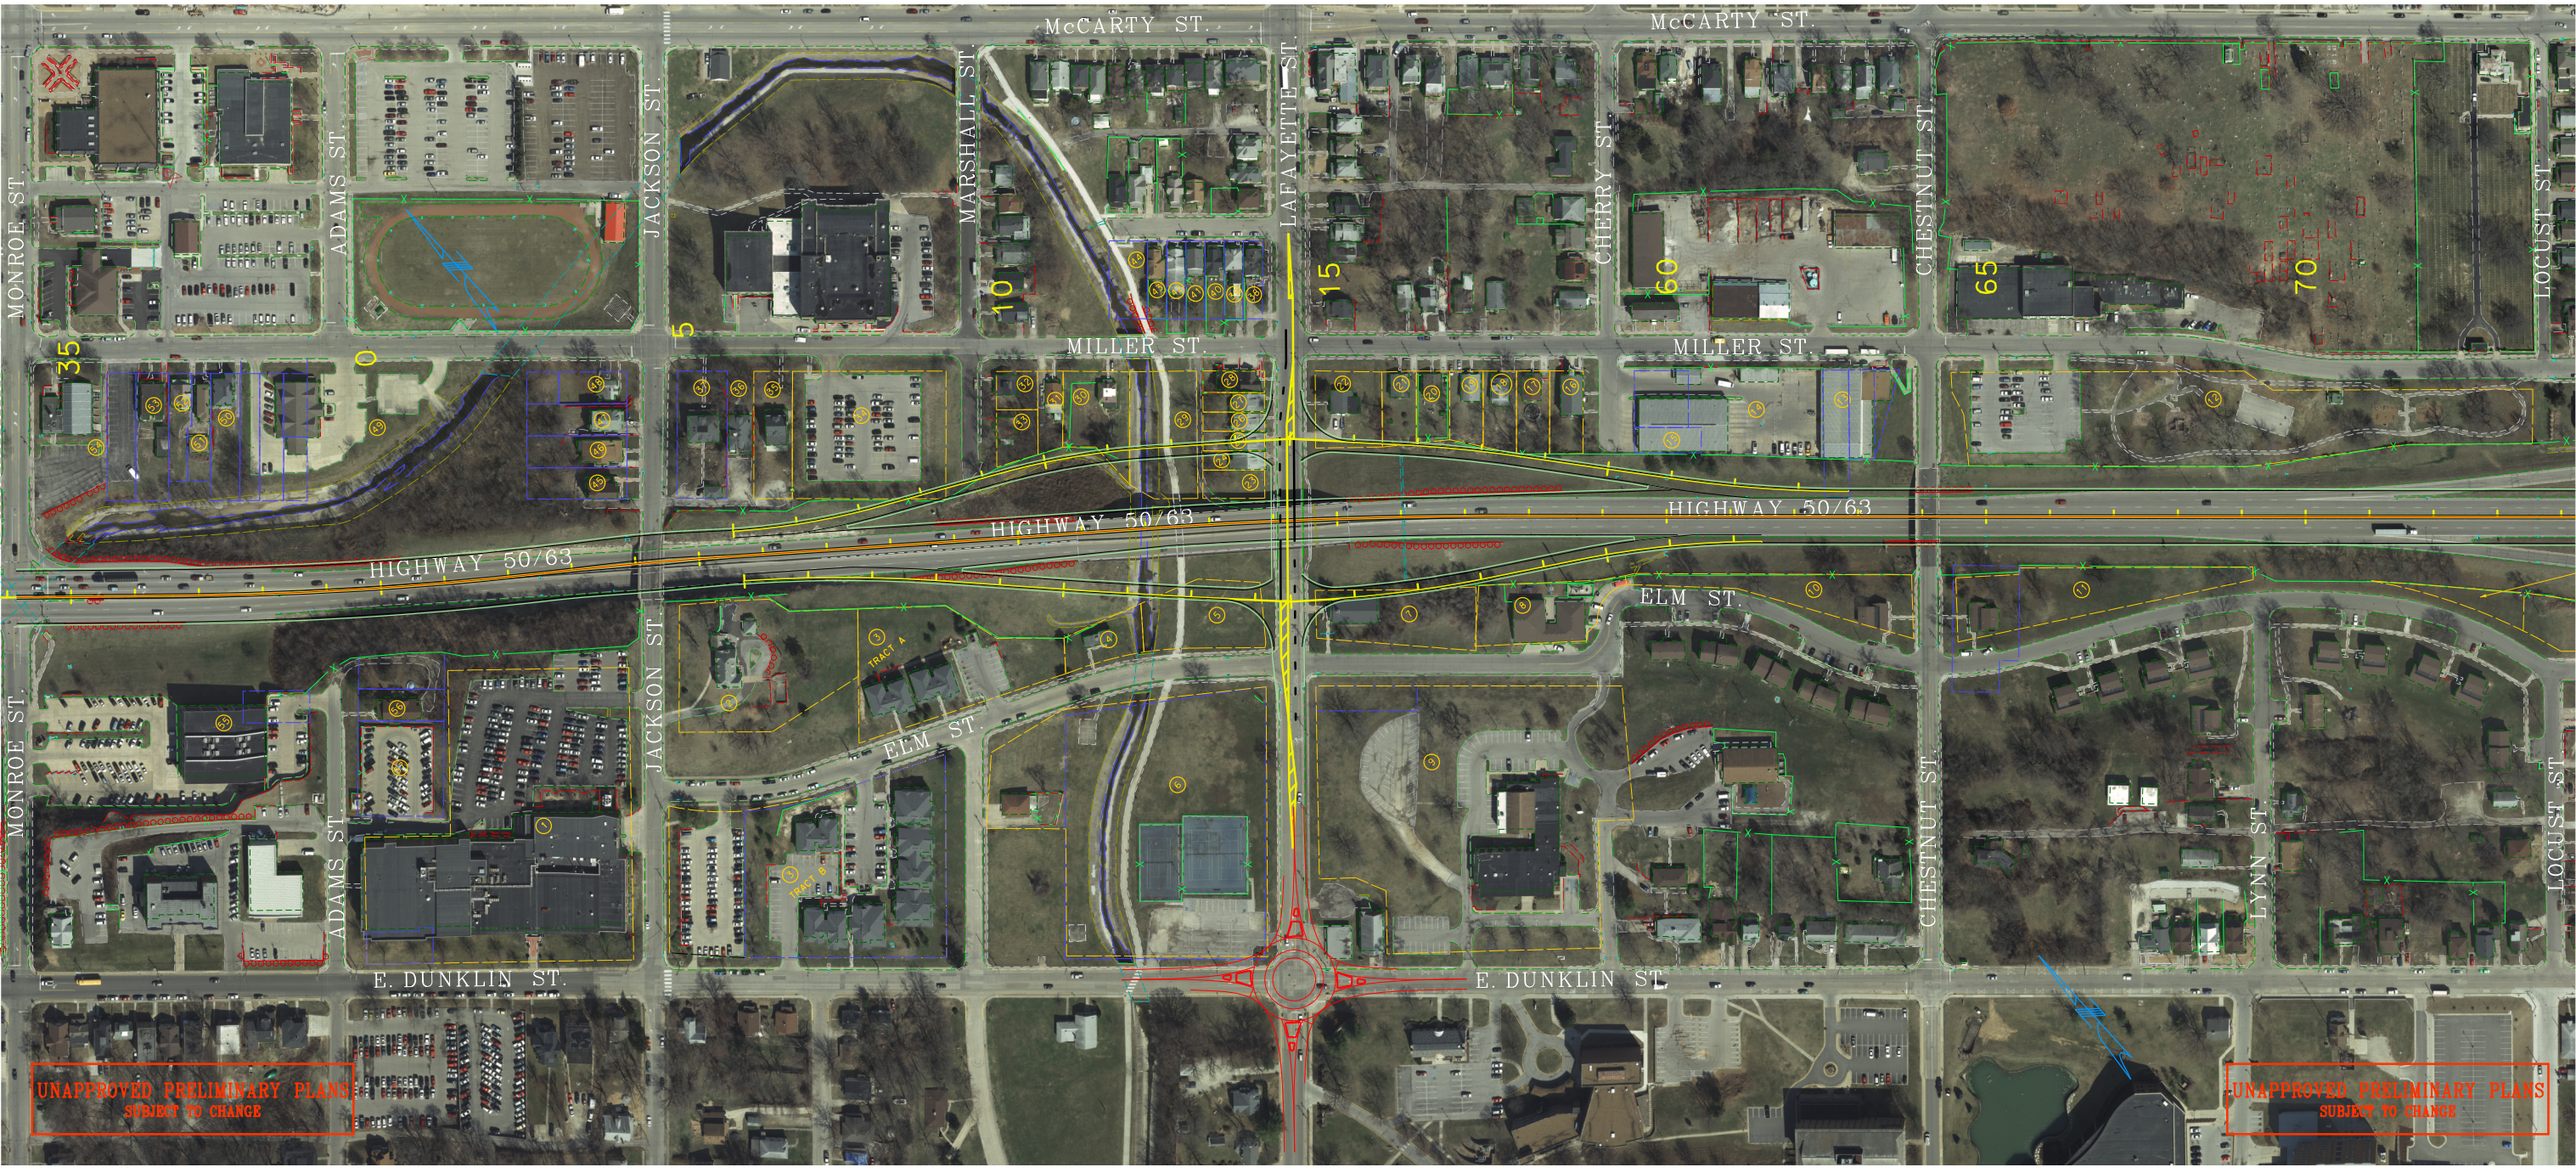
McCARTY ST.
McCARTY ST.
MONROE ST.
ADAMS ST.
JACKSON ST.
MARSHALL ST.
LAFAYETTE ST.
CHERRY ST.
CHESTNUT ST.
LOCUST ST.
MILLER ST.
MILLER ST.
HIGHWAY 50/63
HIGHWAY 50/63
HIGHWAY 50/63
ELM ST.
ELM ST.
TRACT A
TRACT B
E. DUNKLIN ST.
E. DUNKLIN ST.
LYNN ST.
UNAPPROVED PRELIMINARY PLANS
SUBJECT TO CHANGE
UNAPPROVED PRELIMINARY PLANS
SUBJECT TO CHANGE