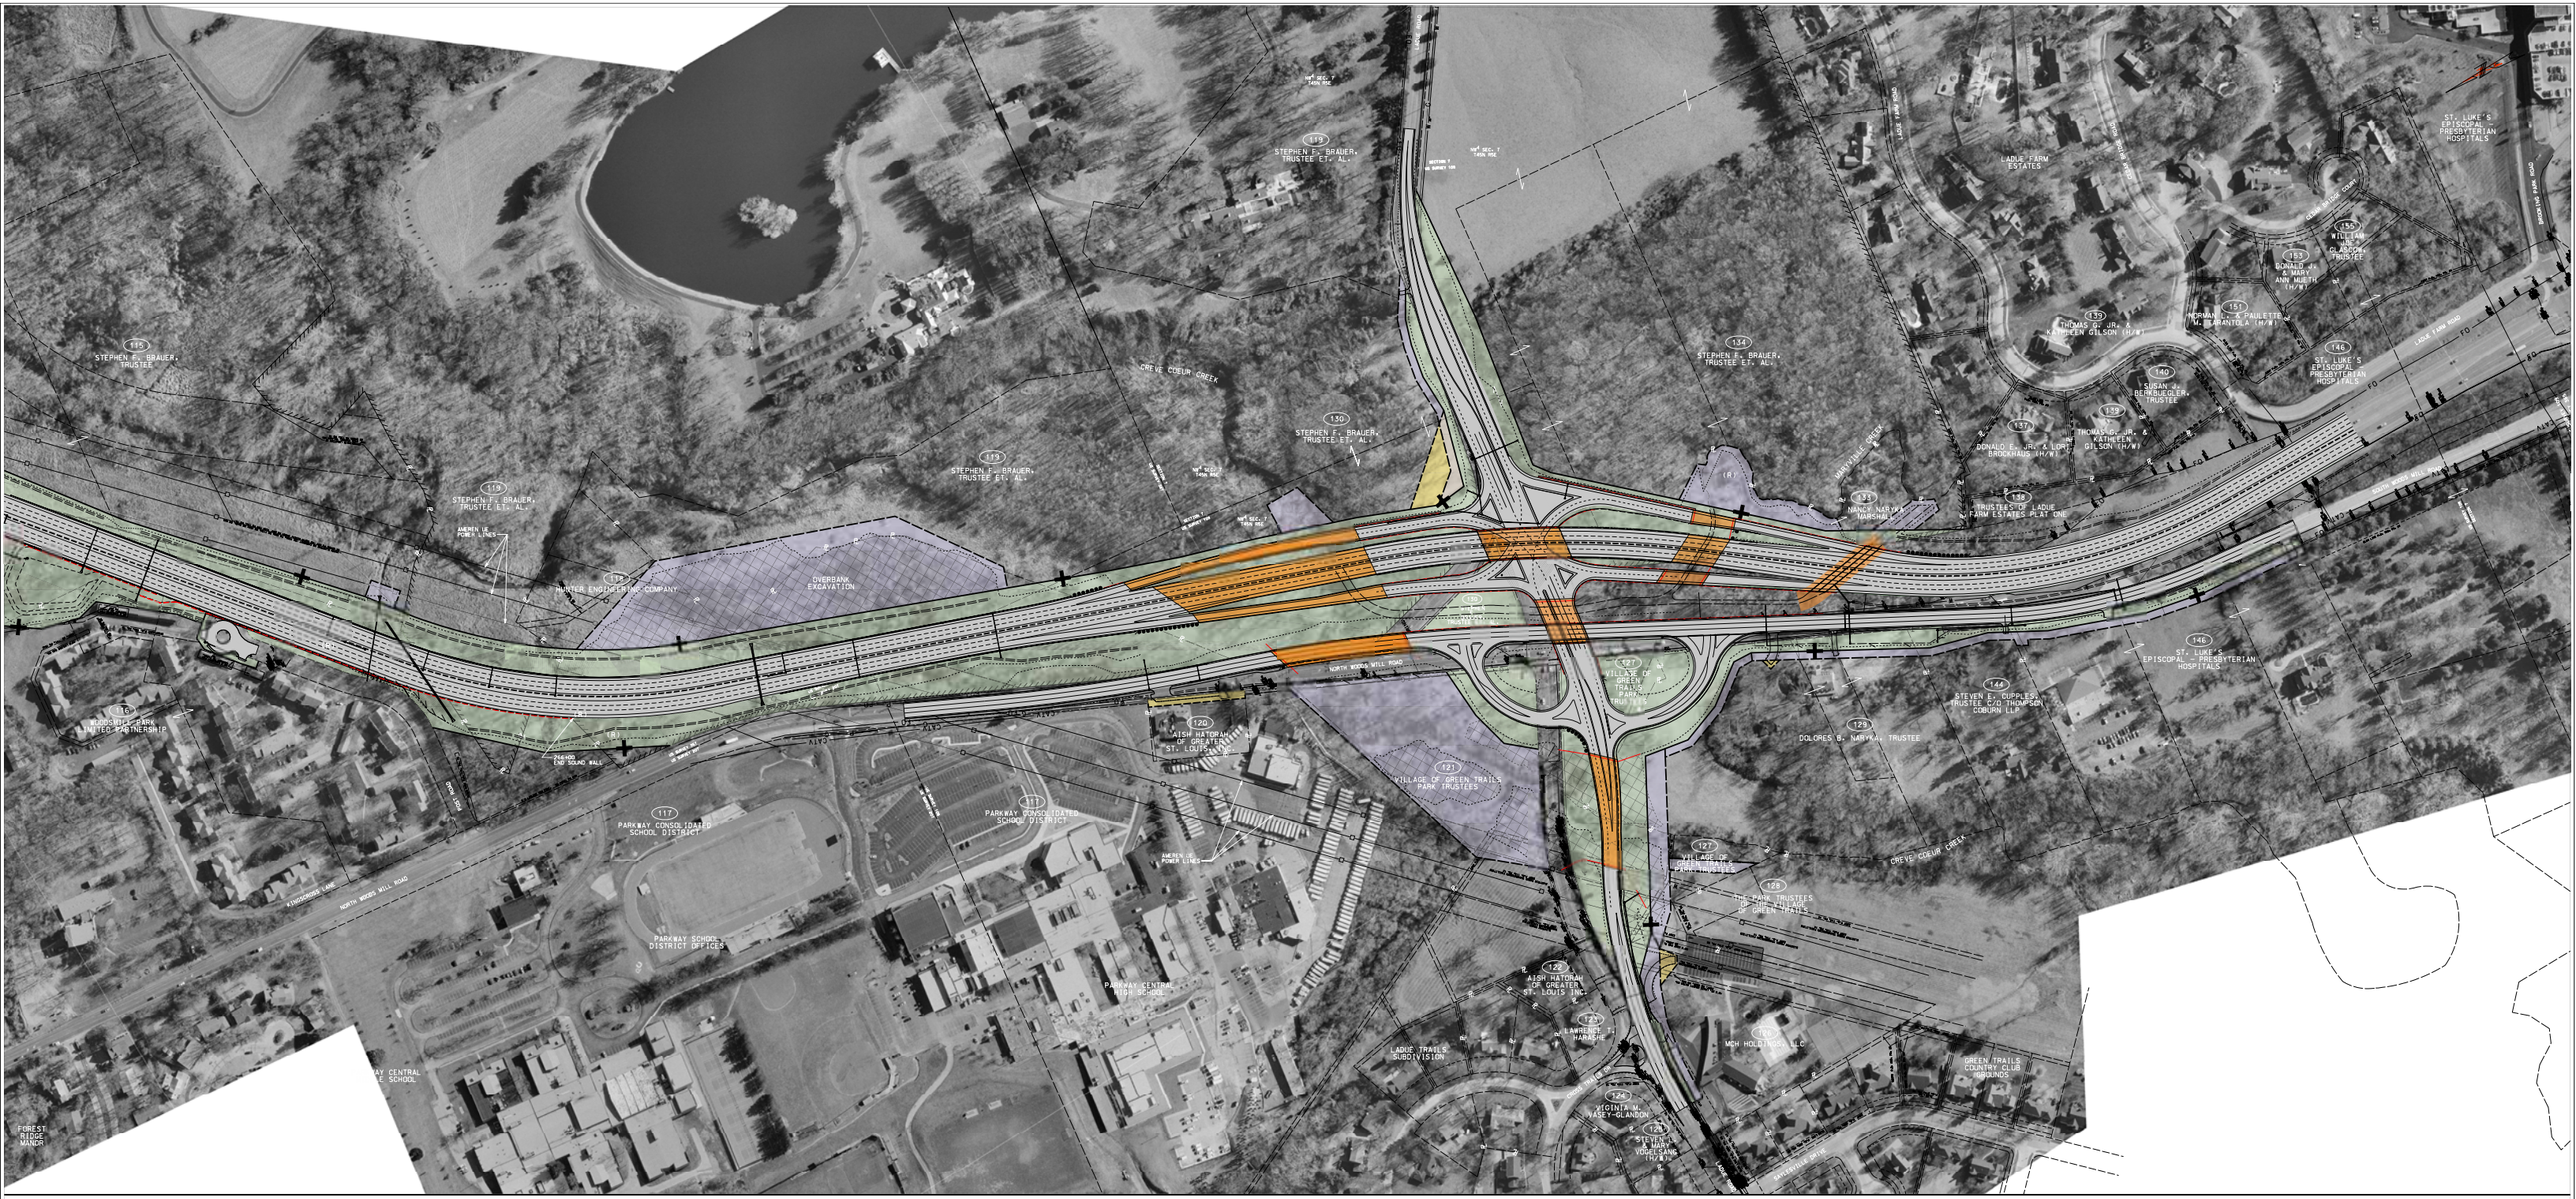

JACOBS
JACOBS ENGINEERING GROUP

MoDOT
MISSOURI HIGHWAYS AND TRANSPORTATION COMMISSION
105 WEST CAPITOL
JEFFERSON CITY, MO 65102
1-888-ASK-MODOT (1-888-275-6636)

LEGEND

- EXISTING RIGHT-OF-WAY LINE
- PROPOSED RIGHT-OF-WAY LINE
- PROPERTY LINE
- (12) PROPERTY OWNER
- TRAFFIC LANE LINES
- CONSTRUCTION SLOPE LIMITS
- SOUND WALL
- NEW RIGHT-OF-WAY
- PERMANENT EASEMENT
- TEMPORARY EASEMENT
- BRIDGE OR DRAINAGE STRUCTURE
- NEW PAVEMENT
- NEW SHOULDERS

ROUTE 141 IMPROVEMENTS
ROUTE 340 TO SOUTH OF LADUE ROAD
SOUTH

SCALE (FEET)
0 100 200 300 400 500

SHEET 2 OF 2